


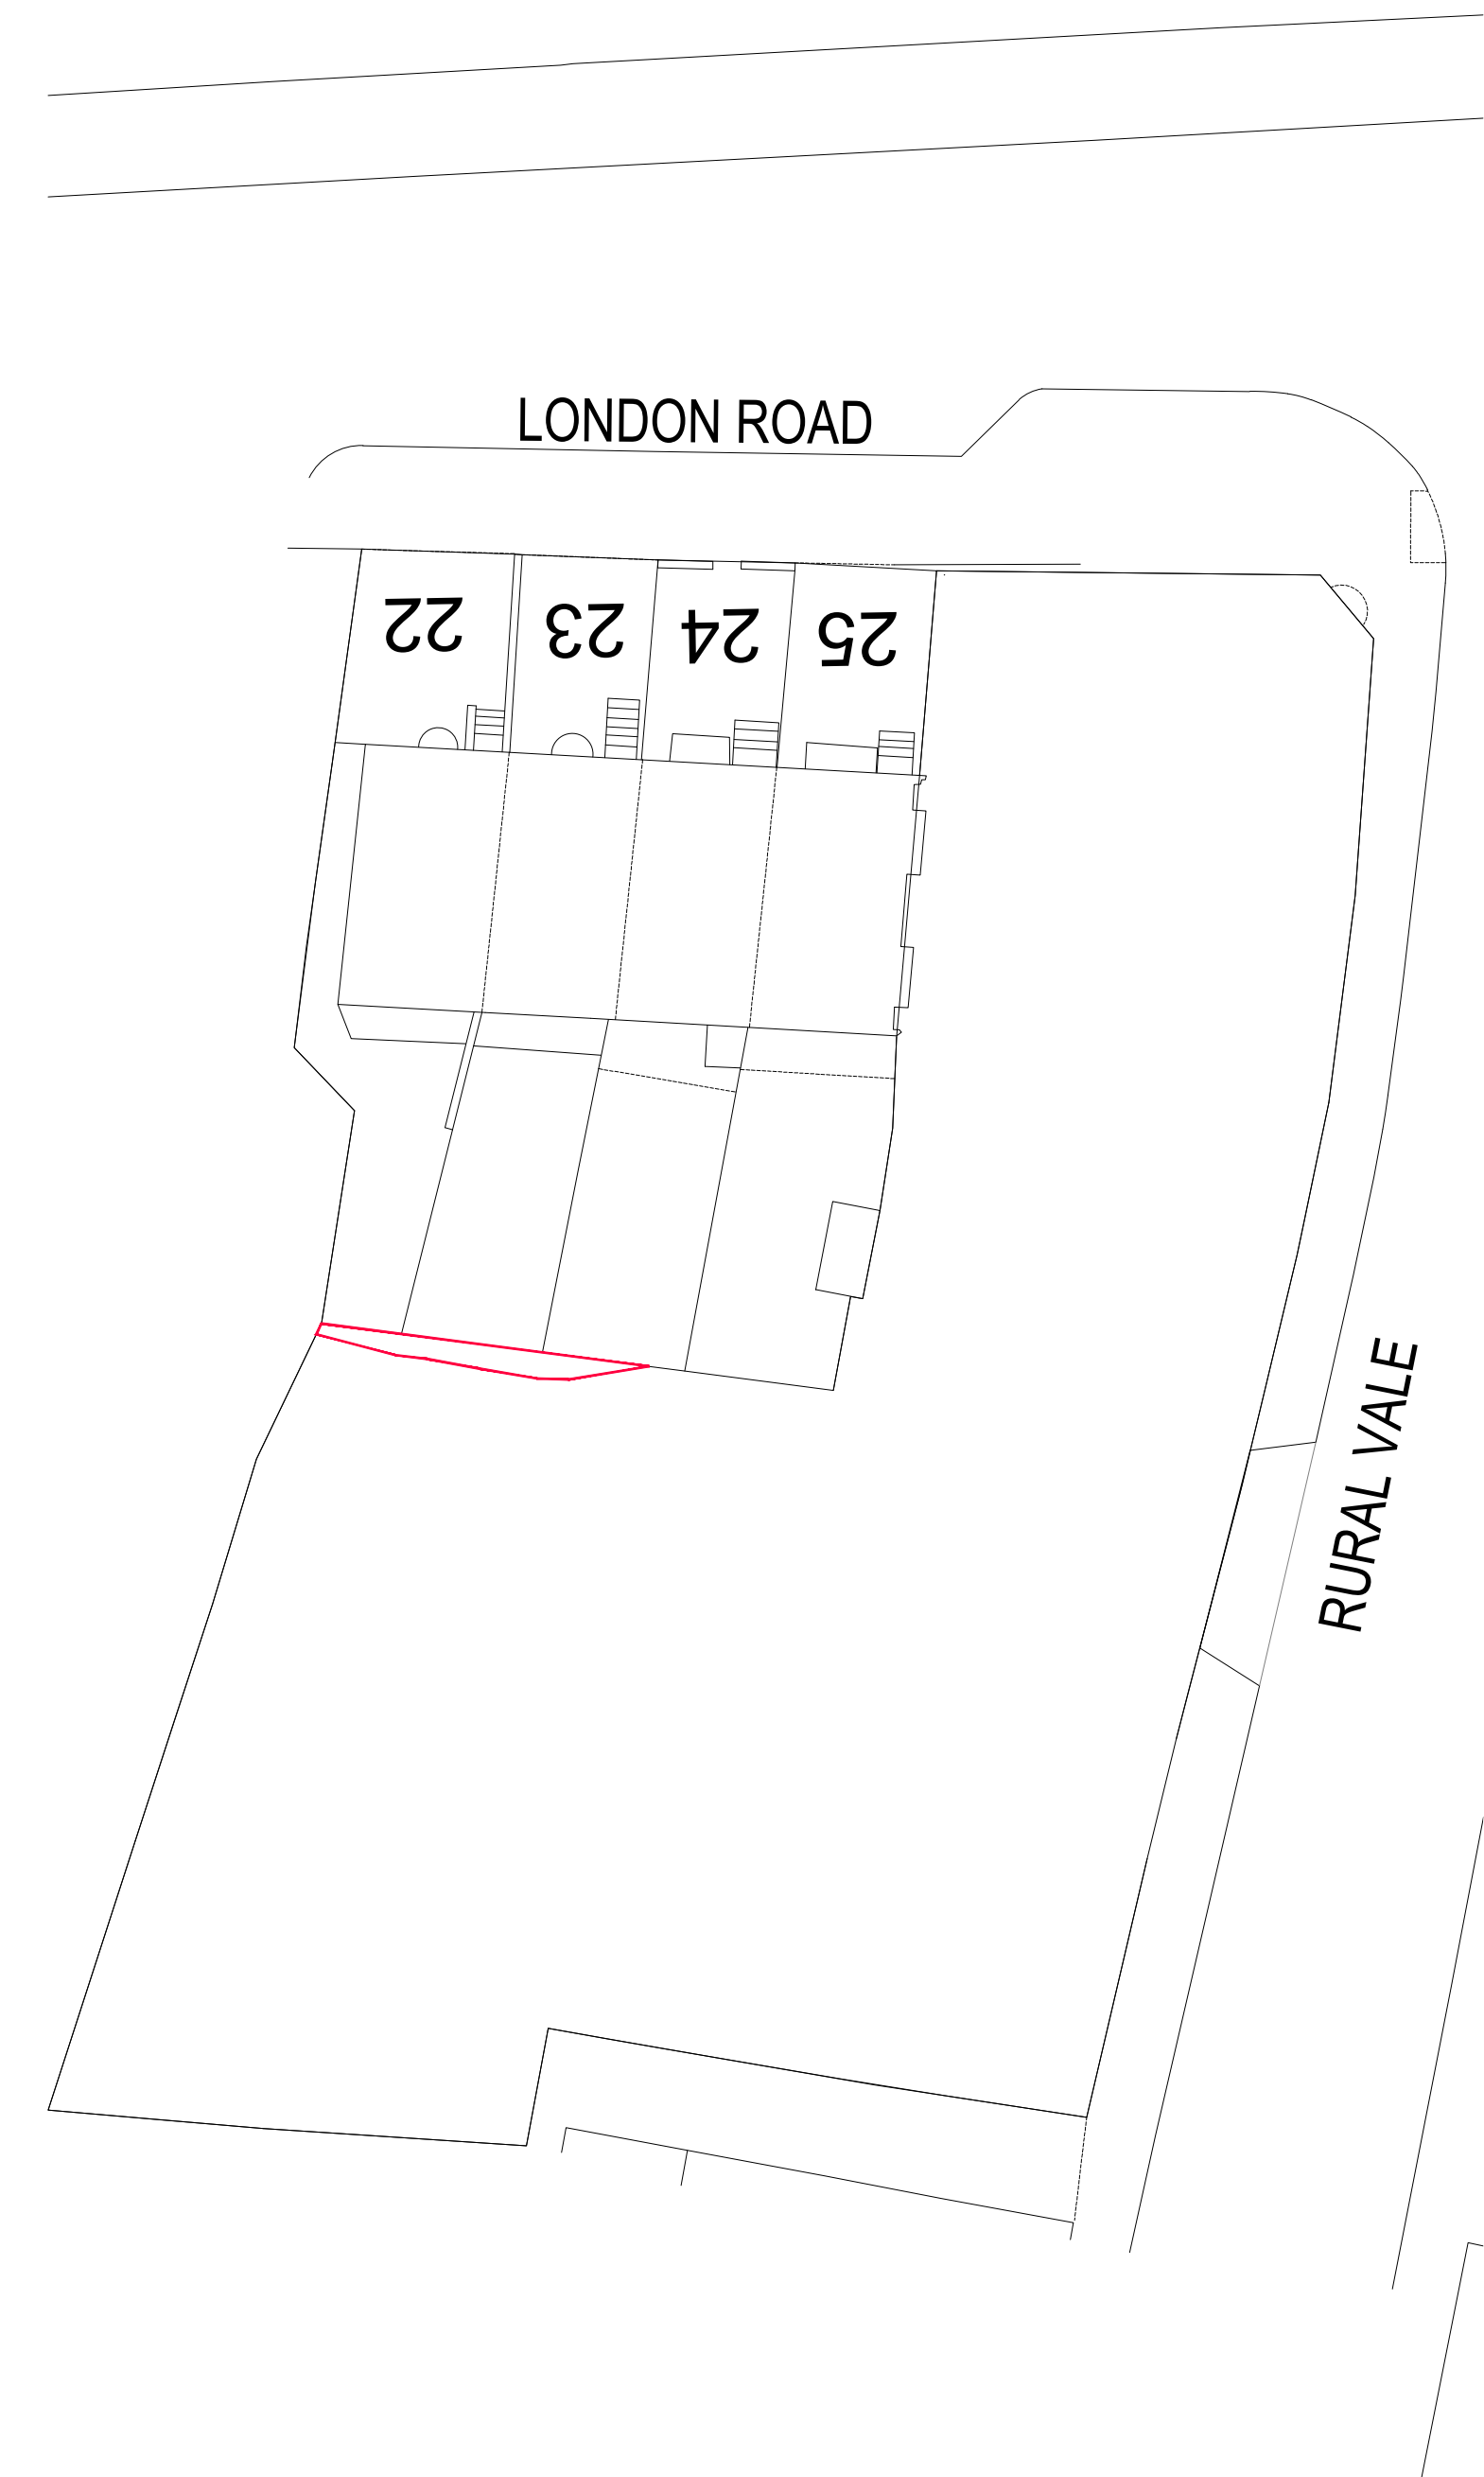

Existing Block Plan 1:200




Proposed Block Plan 1:200

Scale 1:200

Scale 1:1250



- Notes:
- Do not scale from this drawing.
 - All dimensions to be verified on site and is in mm.
 - Builder to verify all dimensions, heights and levels prior to commencement of work.
 - All documents shall be checked to ensure that they are compatible by the contractor before construction commences. In the event of apparent ambiguity or contradiction the engineer and/ or architect shall be notified immediately.
 - The contractor in preparing his estimate shall visit the site and acquaint himself with the problems involved.
 - The contractor shall issue all statutory notices to the local Authority during progress and completion of works.

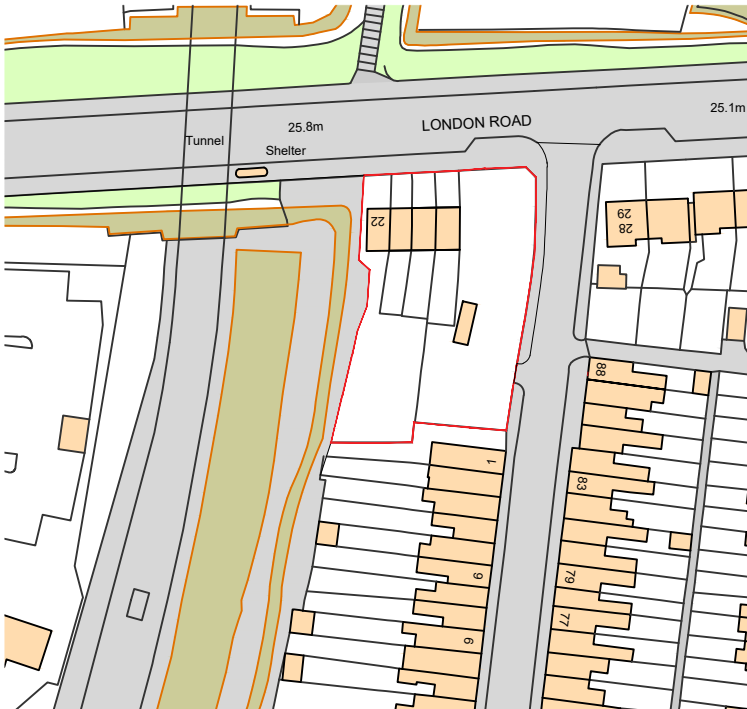

Site Location Plan 1:1250



A	-	-	-/-/-
REV:	DESCRIPTION:	BY:	DATE:

STATUS:

PLANNING
BARRON
EDWARDS
STERLING

Whitehall Place
47 The Terrace,
Gravesend, Kent
DA12 2DL
01474 247 787
info@barronedwards.co.uk
www.barronedwards.co.uk

SITE:	London Road Rural Vale Gravesend, Kent DA11 9JH
TITLE:	Site Location Plan Existing Block Plan Proposed Block Plan

SCALE AT A2:	DATE:	DRAWN:
1:1250, 1:200	20.09.22	SA
PROJECT NO:	DRAWING NO:	REVISION:
220803	001	A