




SITE MAP Scale 1 : 1 250

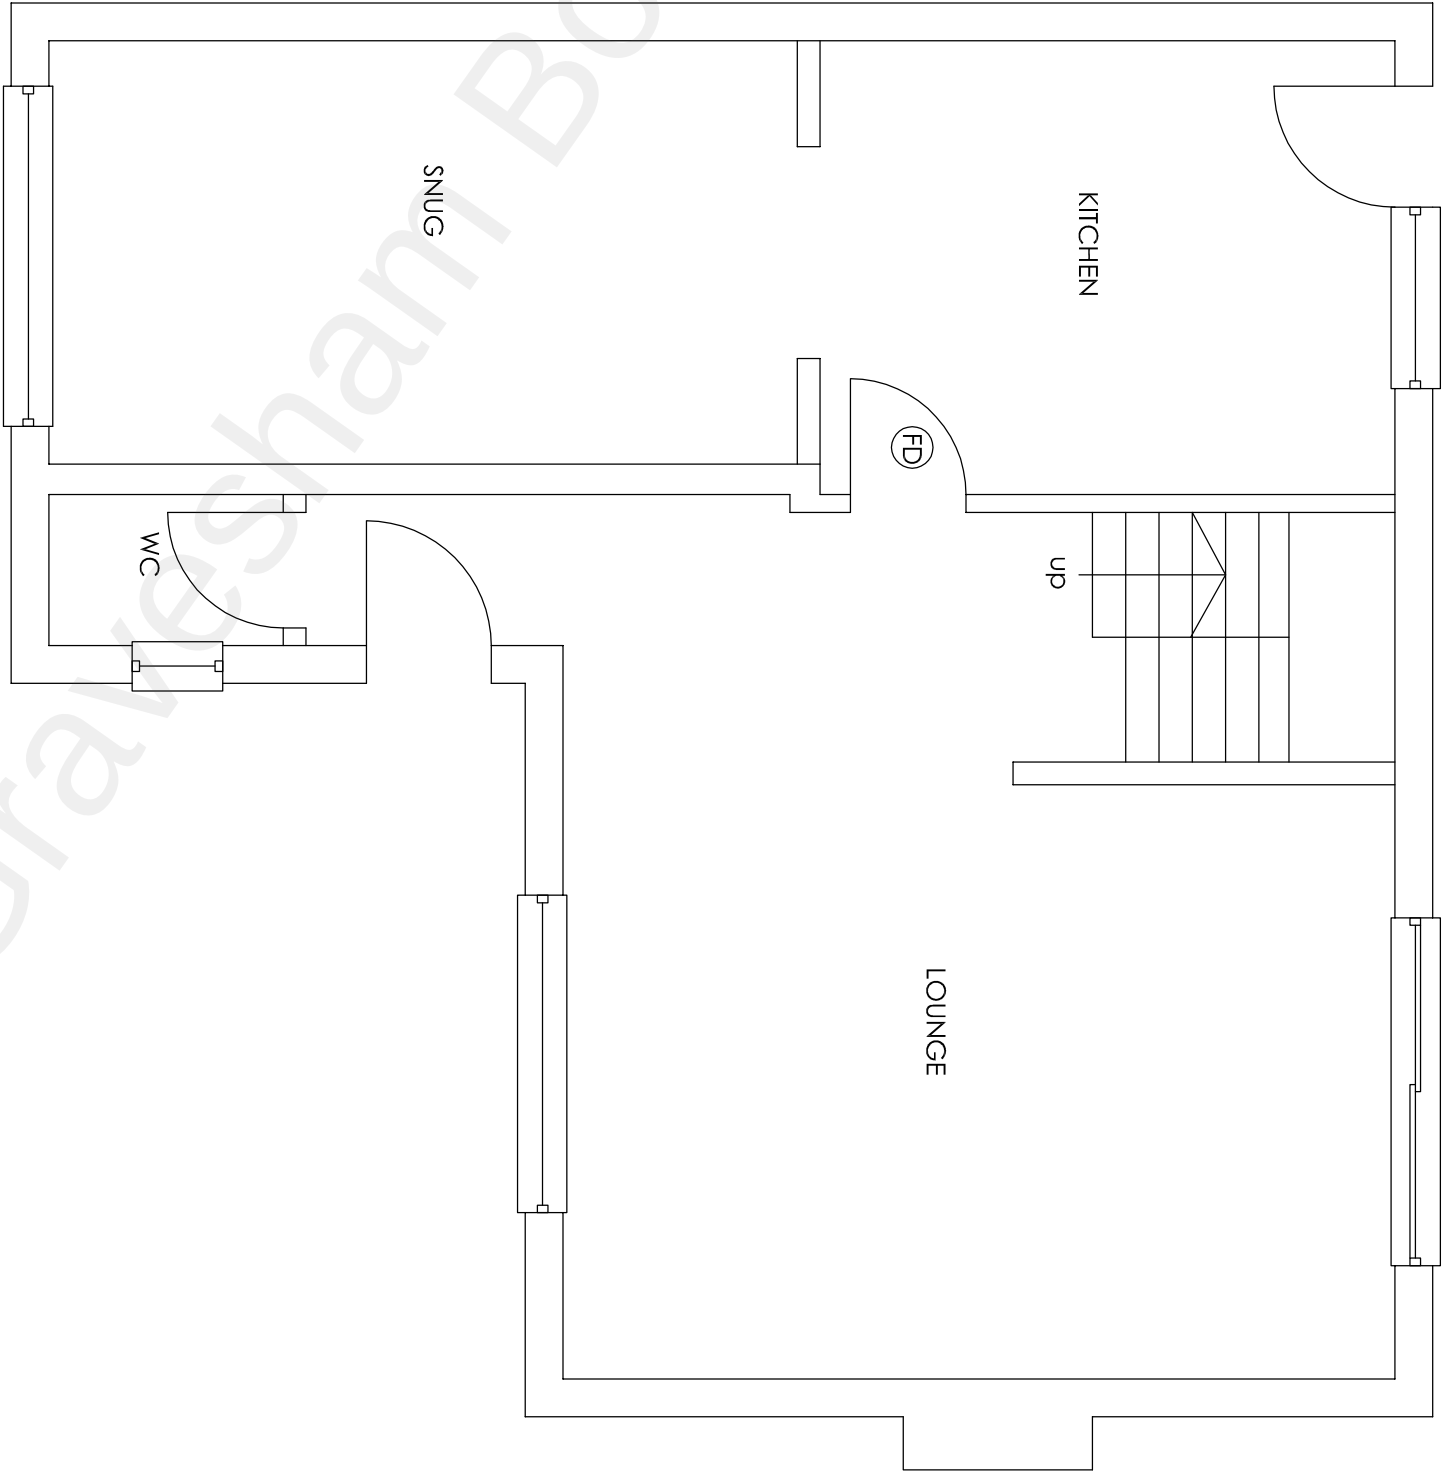

EXISTING GF PLAN

Project		2F The Avenue Gravesend Kent DA11 0NA		Loft Conversion and Raise Main Roof Height	
Drawing Title		Site Map, Existing GF Plan			
Rev		Description		Date	
Drawn		Date		Scale	
HC		Dec 2022		1:1250 1:50	
Drawing No.		2FTA/A3/O1			
H Channa		Picarroons Maidstone Road Platt Kent TN15 8LB		Tel: 07828277909 E-mail: hbchanna@tiscali.co.uk	