

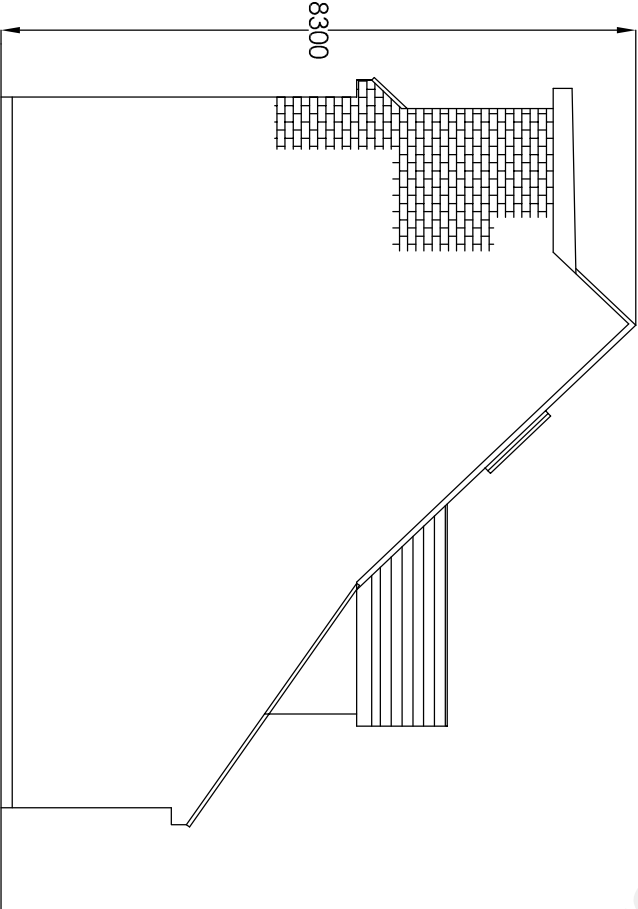


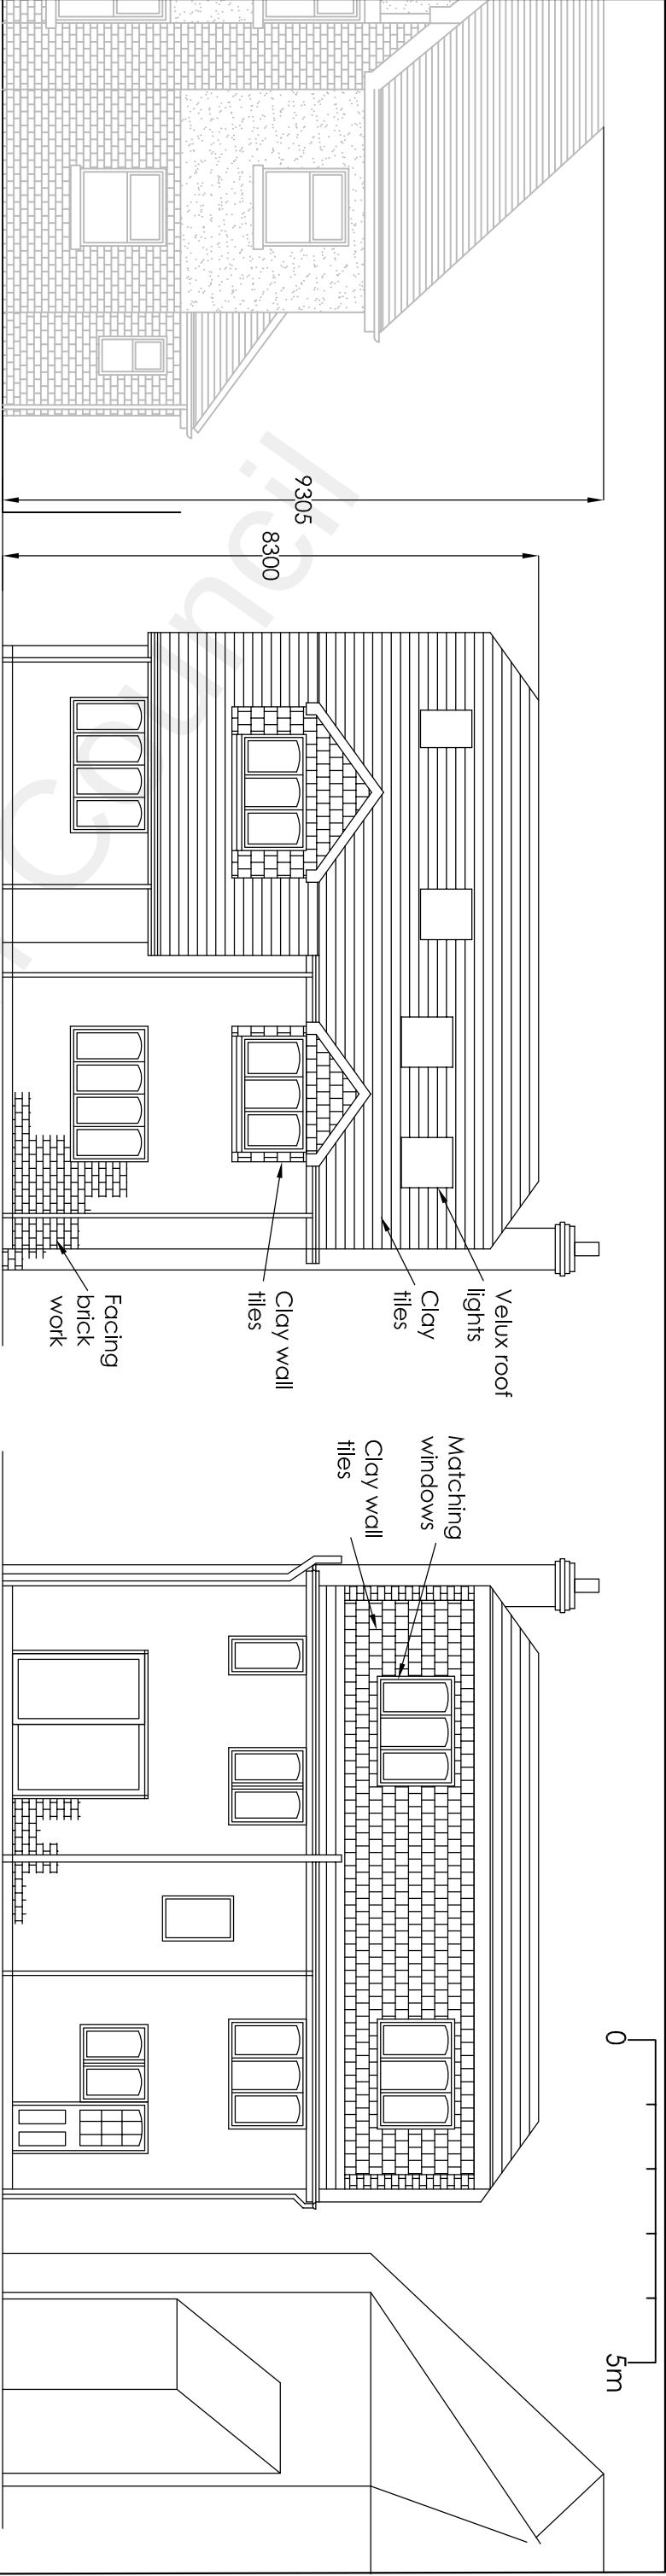

SIDE ELEVATION

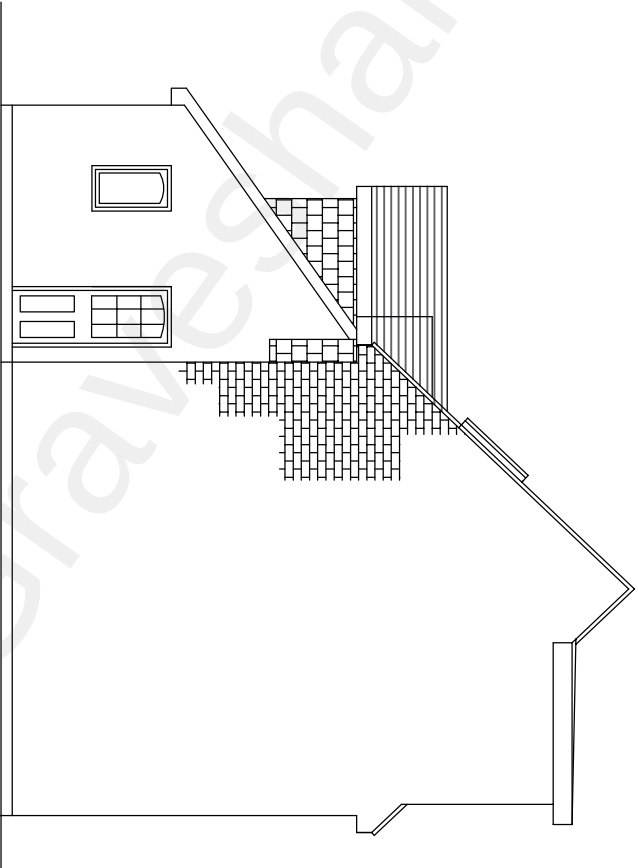

SIDE ELEVATION

Project			2F The Avenue Gravesend Kent DA11 0NA			Loft Conversion and Raise Main Roof Height		
Drawing Title			Proposed Elevations			H Channa		
Rev			Description			Picaroons Maidstone Road Platt Kent TN15 8LB		
Date			Date			Tel: 07828277909 E-mail: hbechanna@tiscali.co.uk		
Drawn			Date			Scale		
HC			Dec 2022			1:100		
Drawing No.			2FTA/A3/04					