


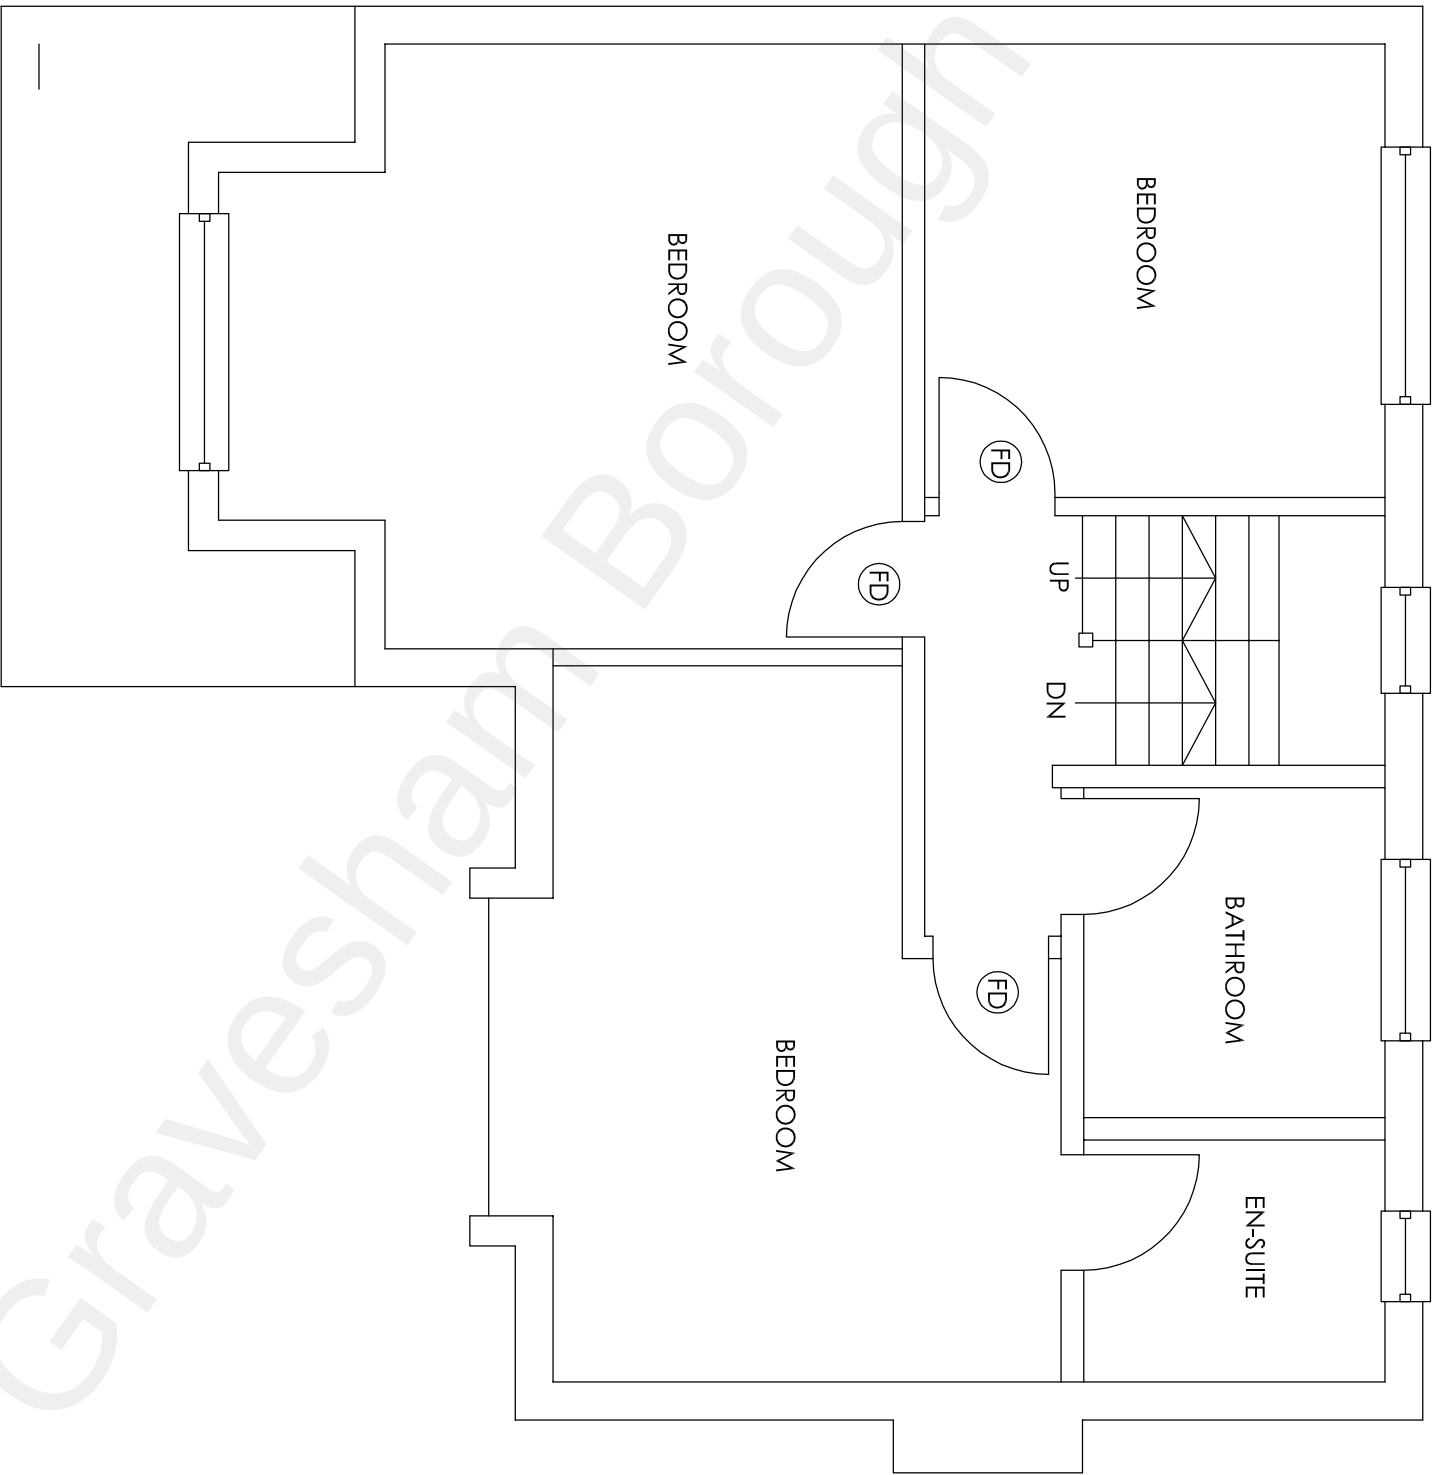

Project 2F The Avenue Gravesend Kent DA11 0NA Loft Conversion and Raise Main Roof Height			H Channa Picaroons Maidstone Road Platt Kent TN15 8LB Tel: 07828277909 E-mail: hbchanna@tiscali.co.uk				
Drawing Title Proposed FF Plan				Drawn HC	Date Dec 2022	Scale 1:50	Drawing No. 2FTA/A3/05
	Rev	Description	Date				