


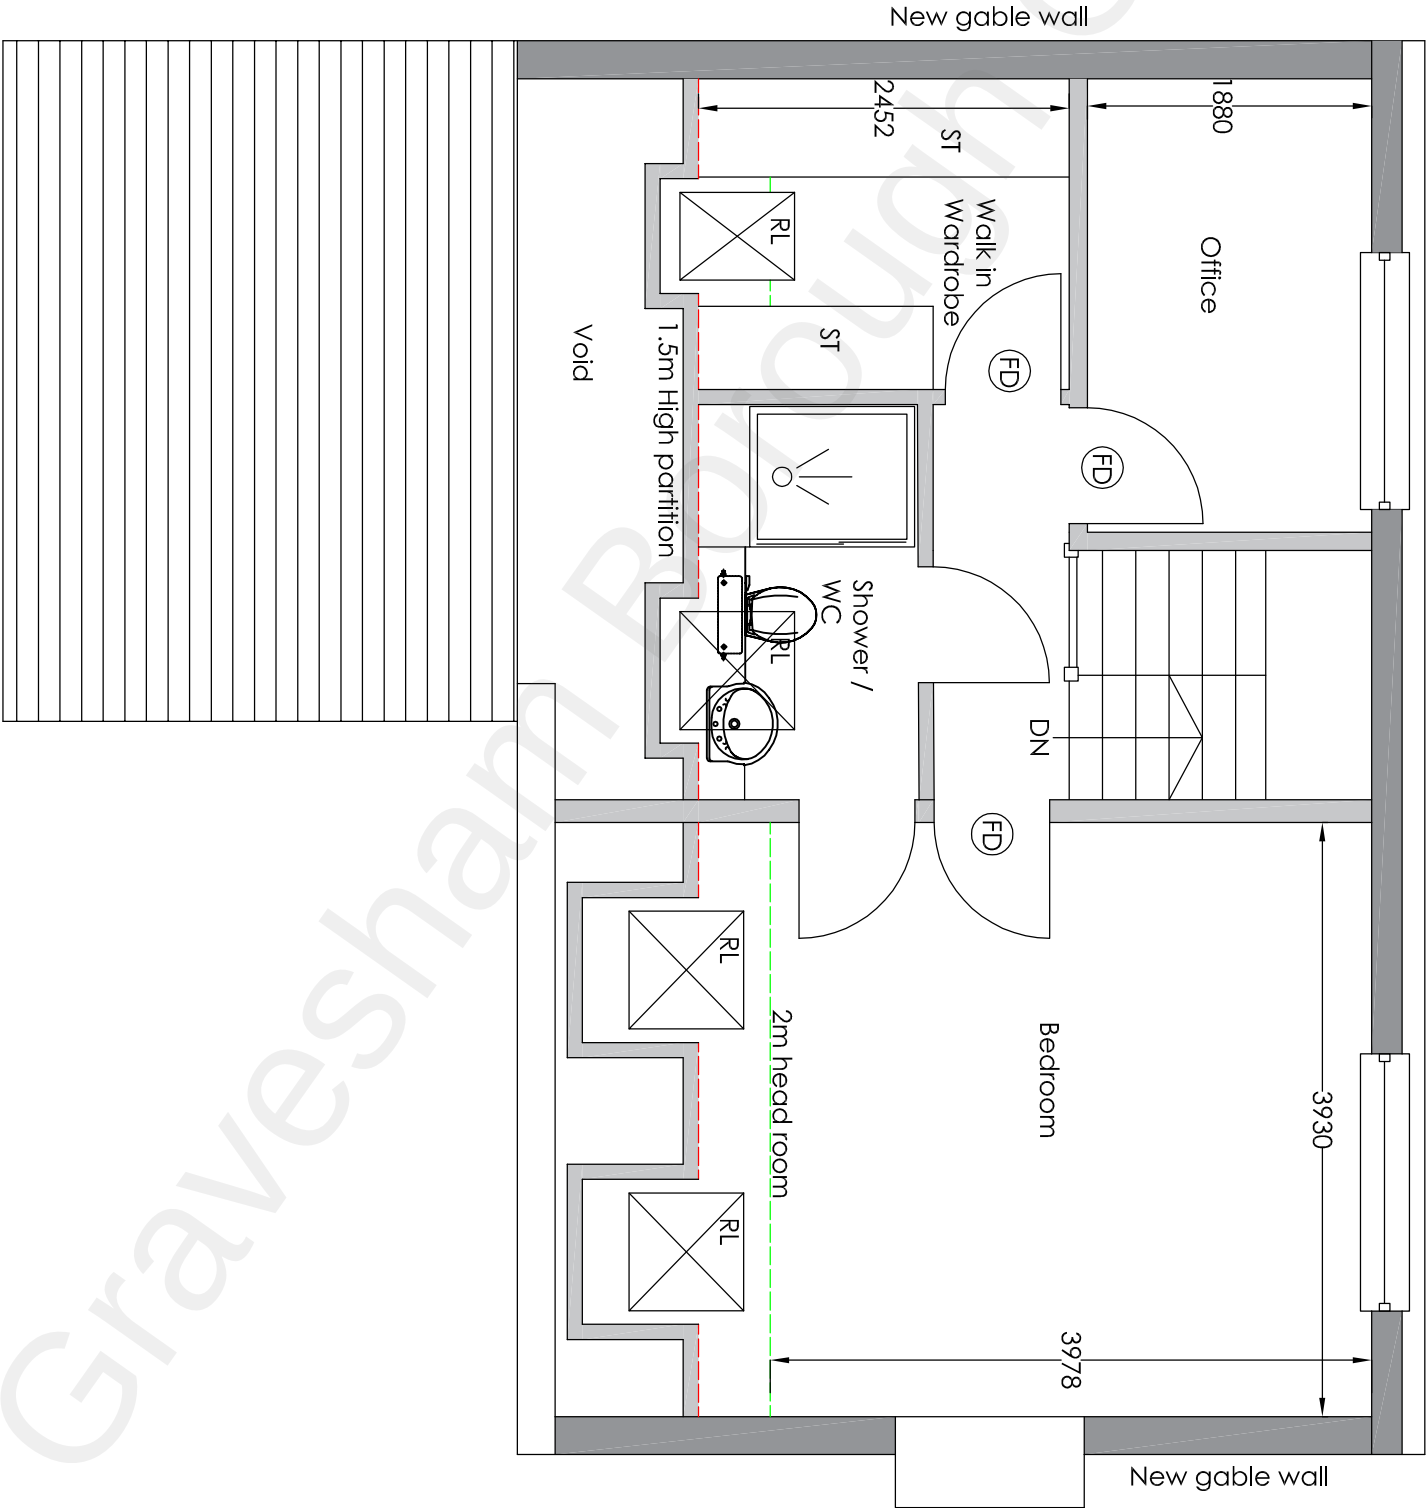

Project		2F The Avenue Gravesend Kent DA11 0NA	
		Loft Conversion and Raise Main Roof Height	
Drawing Title			
Proposed Loft Plan			