


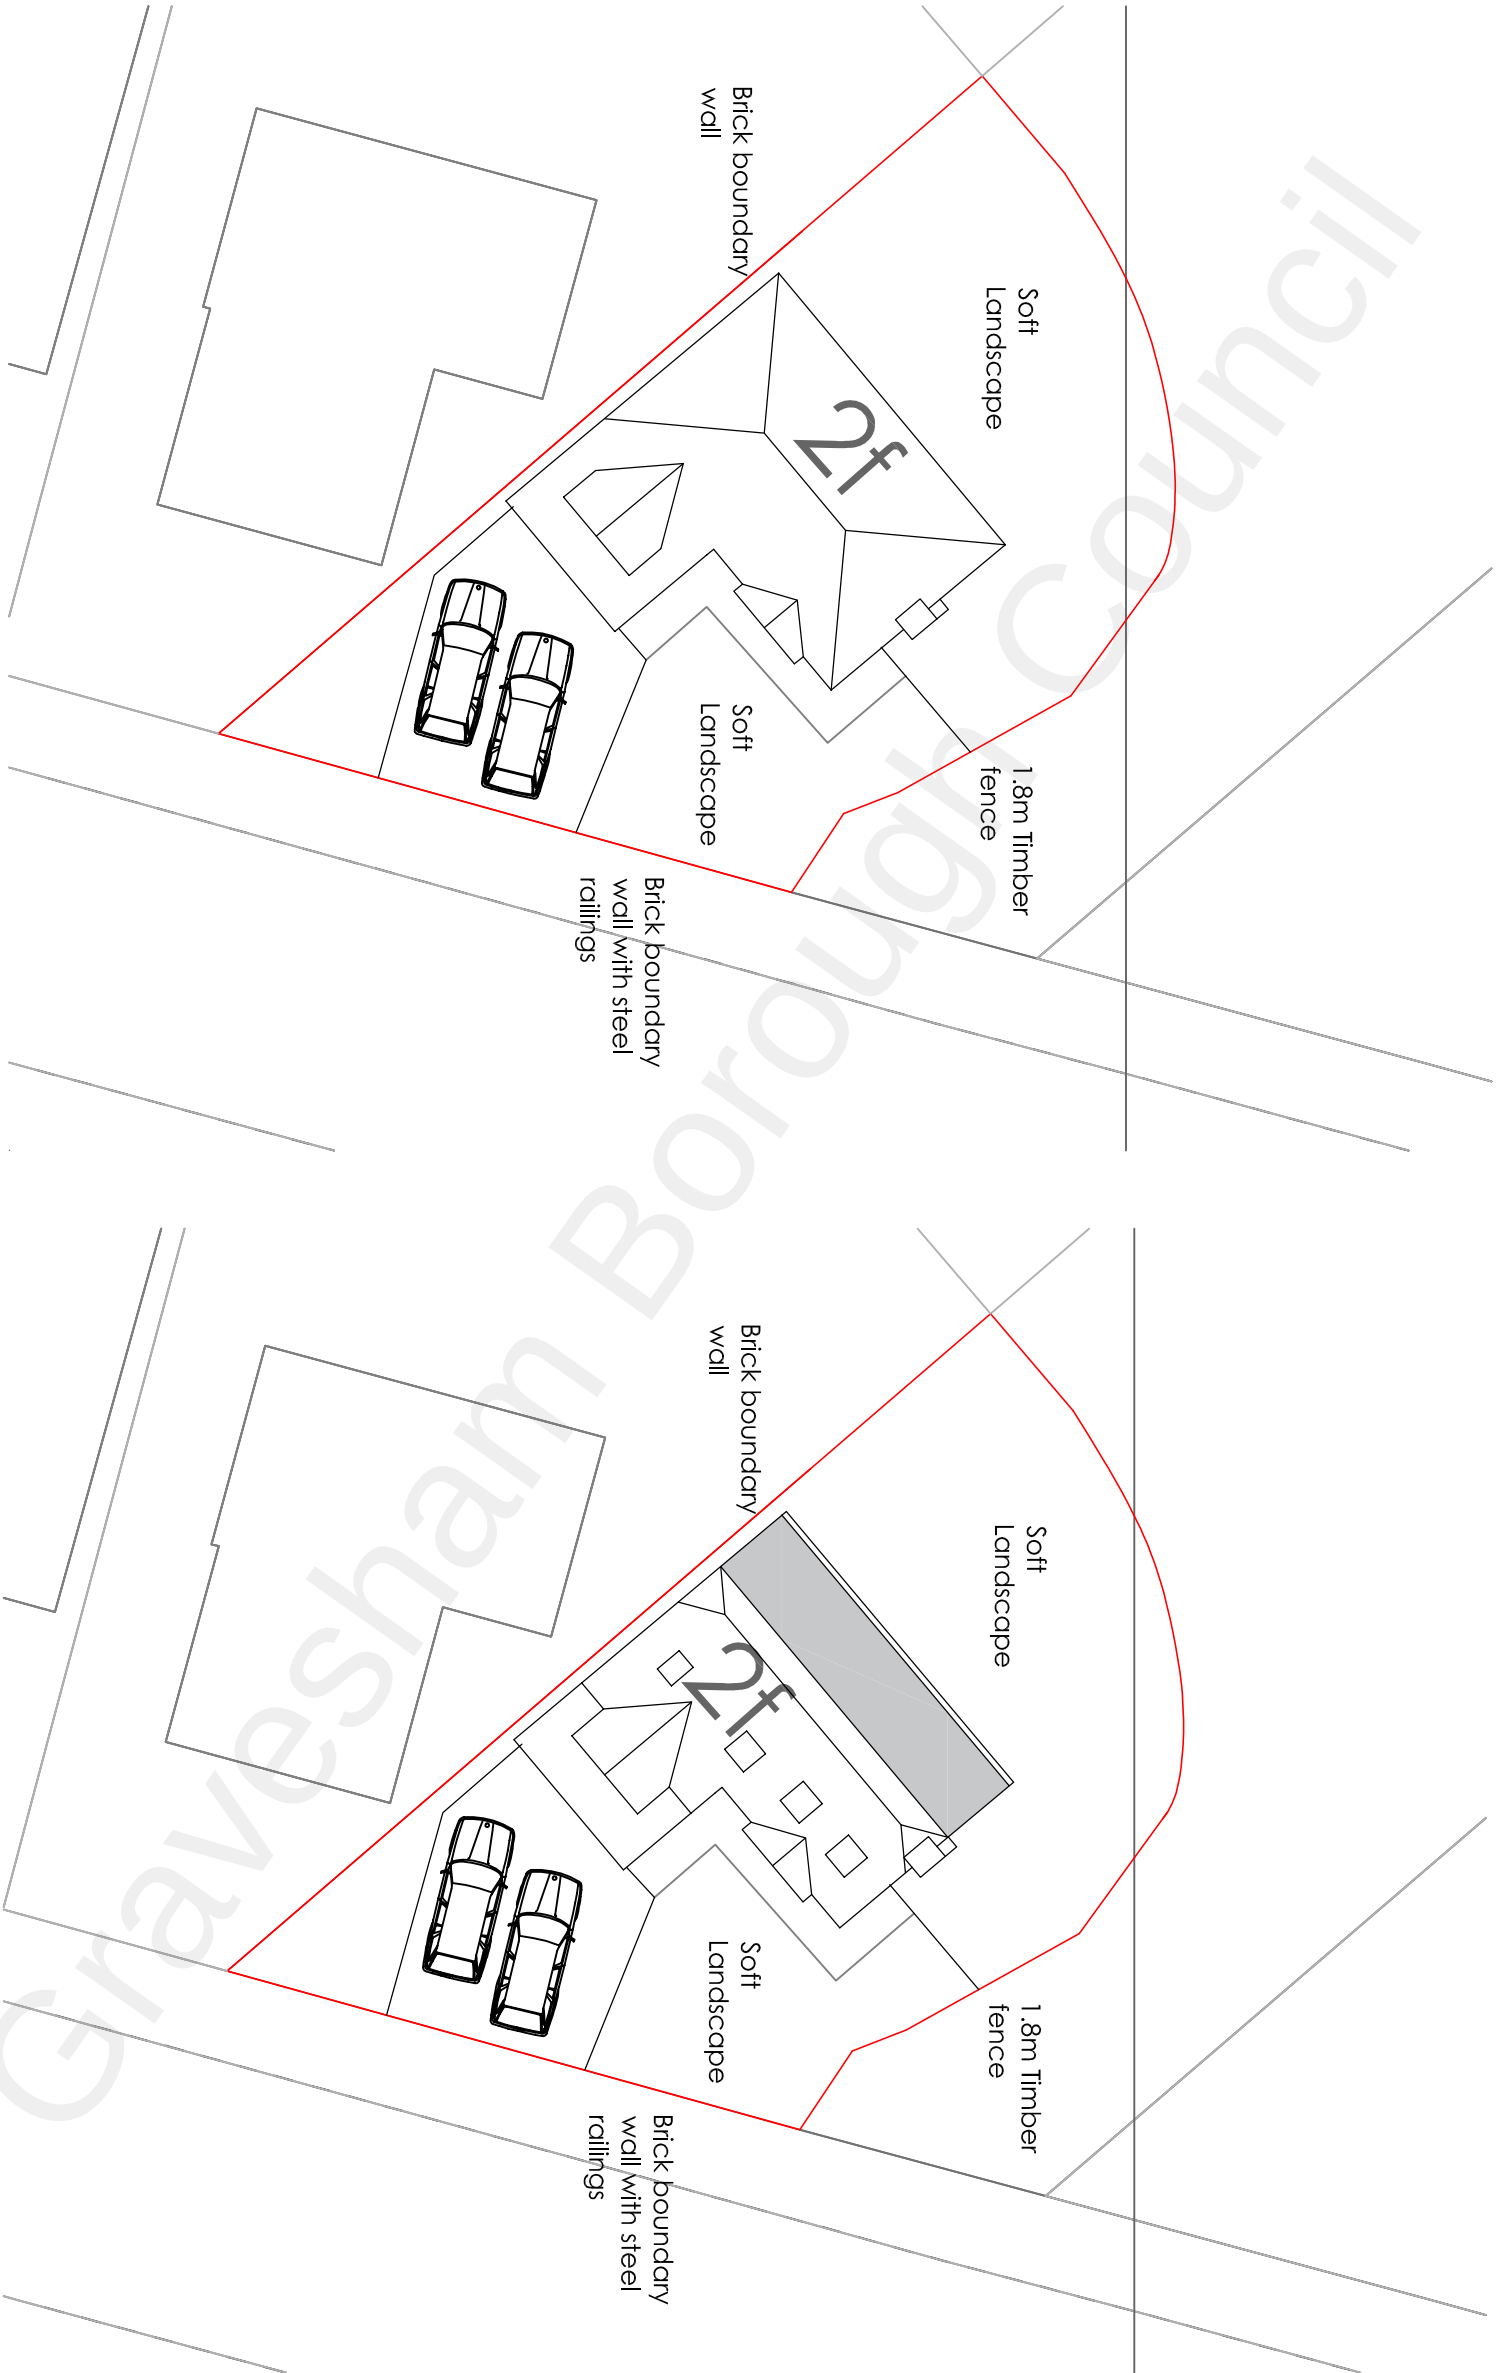

Project		2F The Avenue Gravesend Kent DA11 0NA		Loft Conversion and Raise Main Roof Height	
Drawing Title		Existing and Proposed Block Plans			
Rev		Description		Date	
H Channa		Picaroons Maidstone Road Platt Kent TN15 8LB		Tel: 07828277909 E-mail: hbchanna@tiscali.co.uk	
Drawn		Date		Scale	
HC		Dec 2022		1:200	
				Drawing No.	
				2FTA/A3/08	