


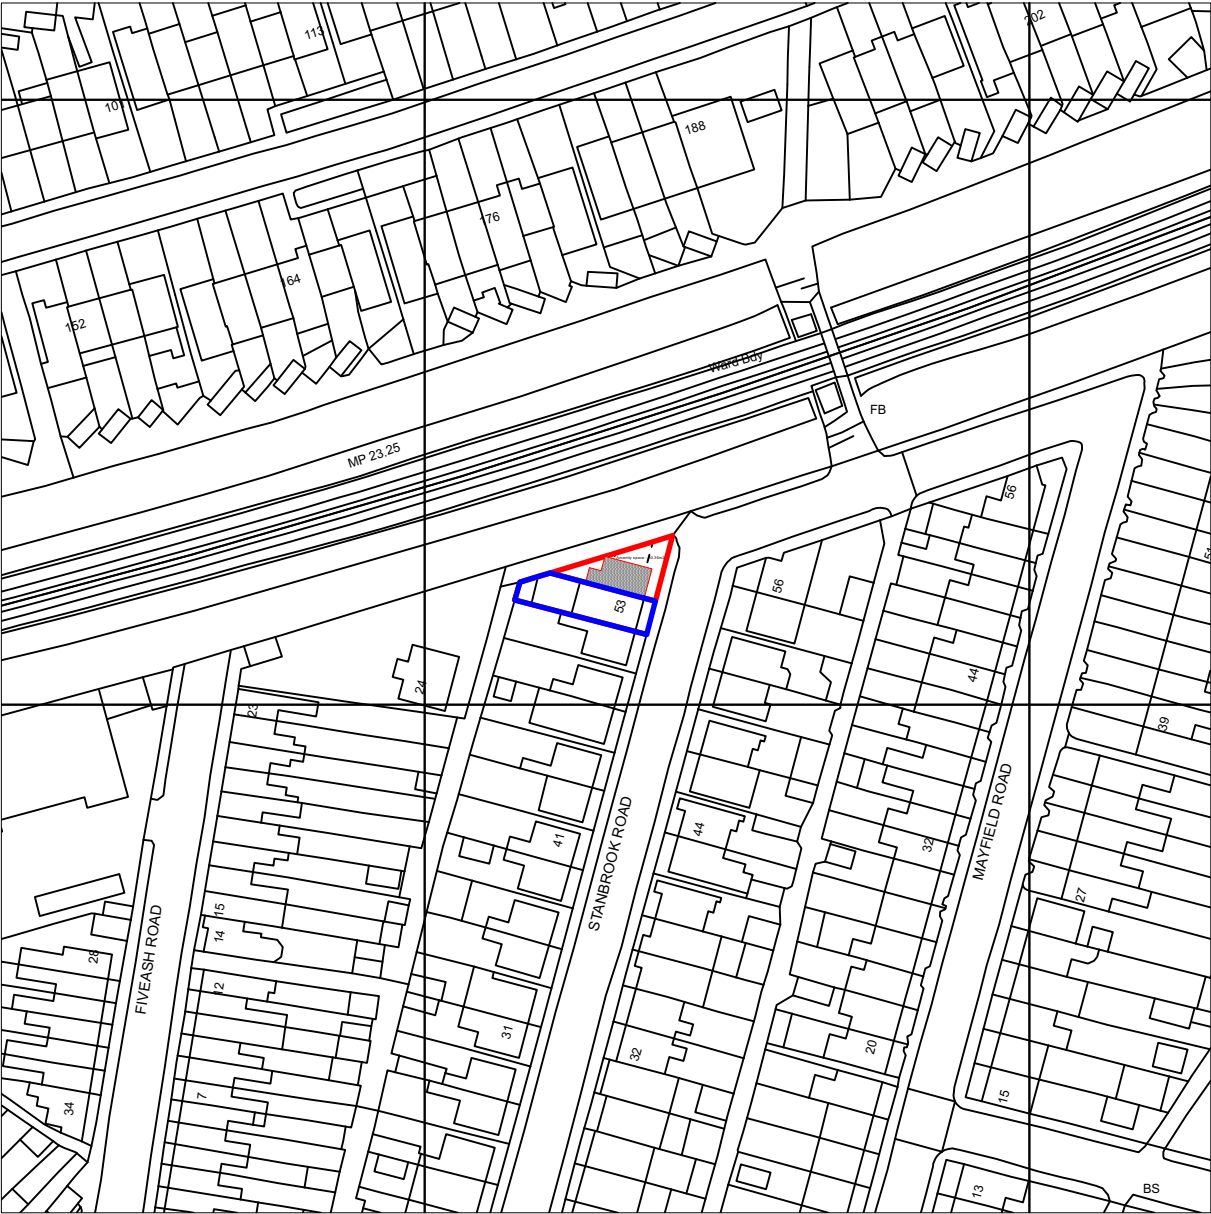
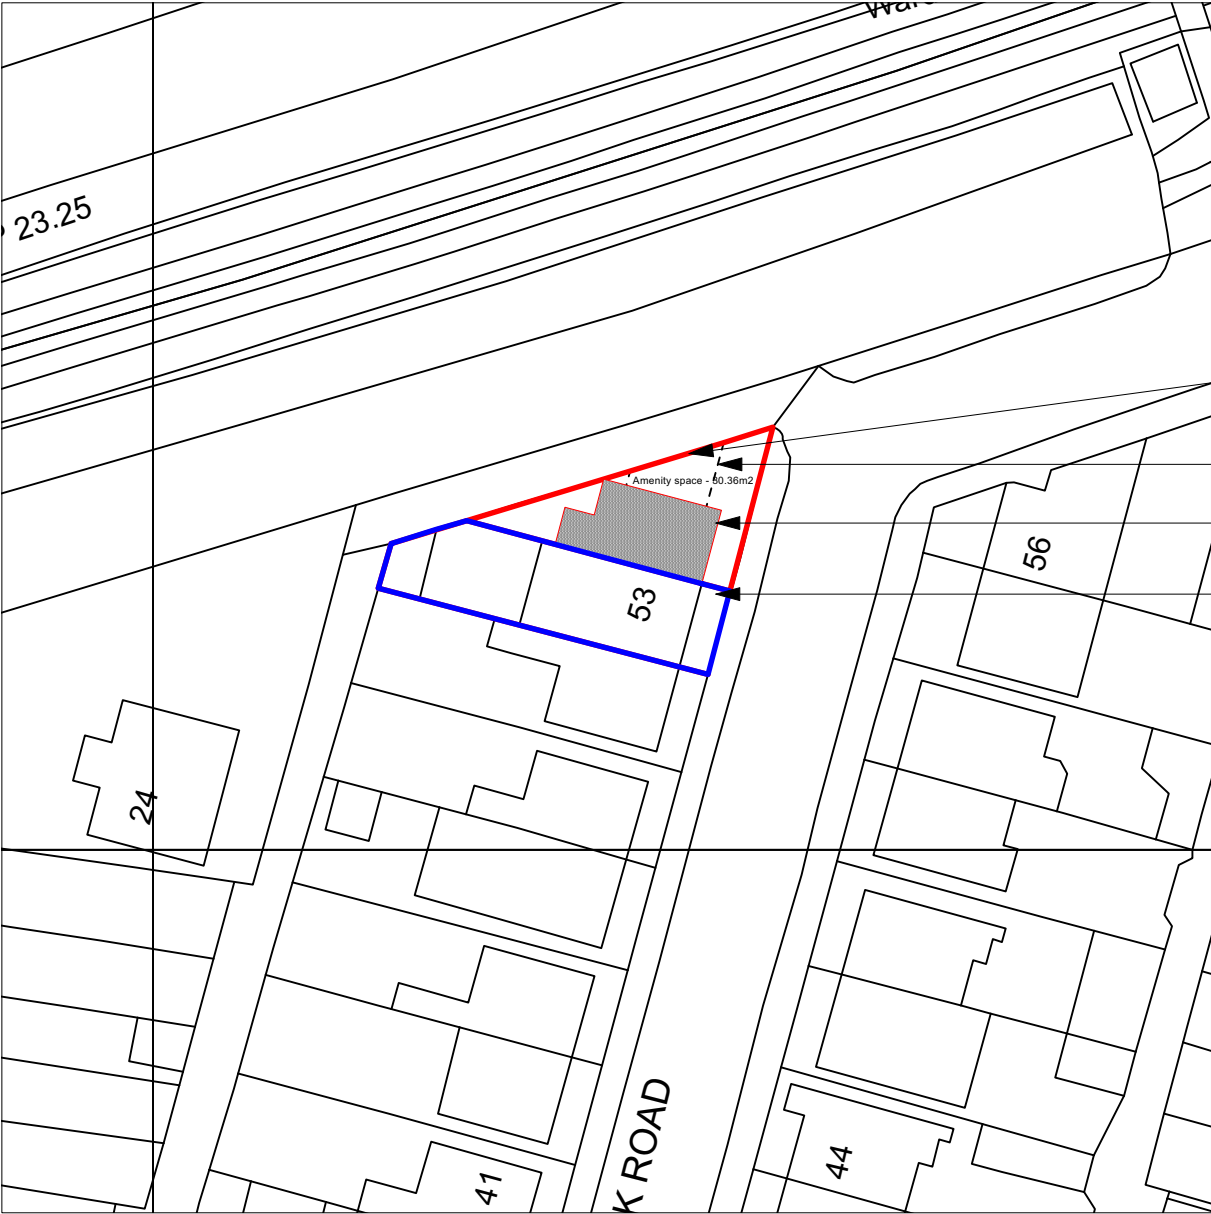


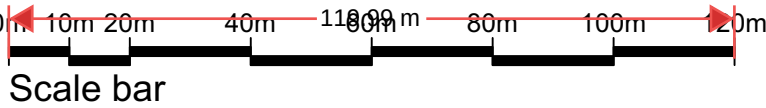

LOCATION PLAN
Scale: 1:1250 @ A3

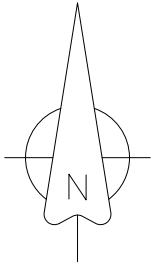

BLOCK PLAN
Scale: 1:500 @ A3

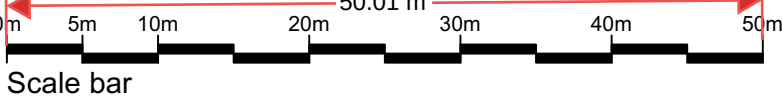

- New 1.8m height close boarded fencing to existing boundary and gate to front.
- Dotted line indicates garage to be demolished.
- Hatched area indicates outline of proposed house.
- New 1.8m height close boarded fencing to new boundary between houses.

A Drawing updated following planning refusal.				07.12.25	
REV	DESCRIPTION	DATE	INIT	CHKD	
STATUS		FOR INFORMATION			

Client
Gurbax Kaur Sahota

Project
53 Stanbrook Road, Gravesend
Kent DA11 0JW

Title
Proposed Location & Block Plan

Scale	Date	Drawn	Checked
As Noted	26.06.24	N/A	N/A
Project No:	Drawing No.	Revision	
2024-061	006	A	