

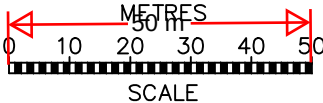


© This drawing is protected by copyright and must not be copied or reproduced without the written consent of Penfold Project Services

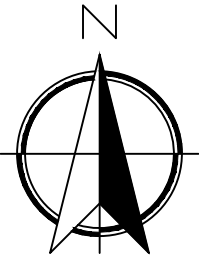

SCALE BAR @ 1:1250

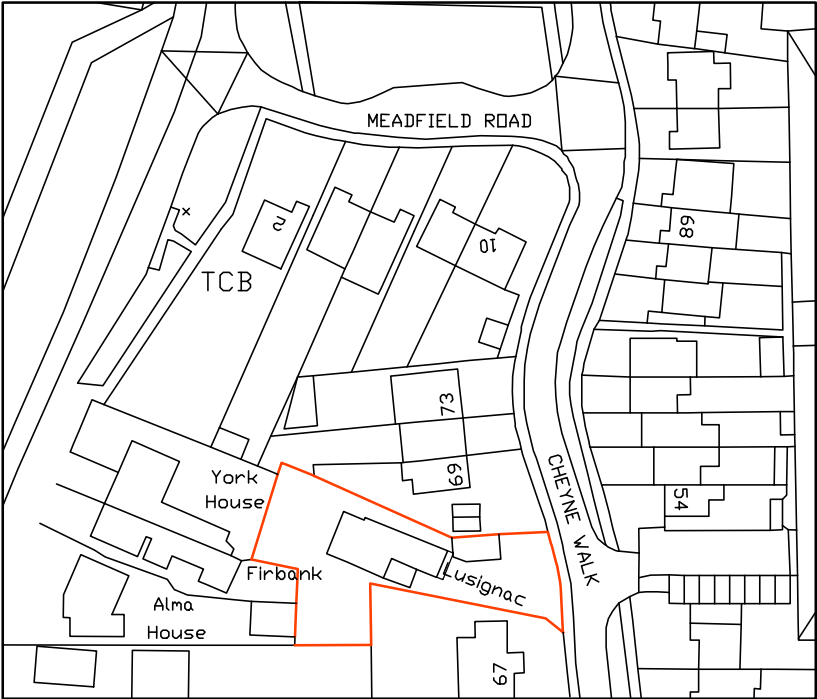

Date	No	Revision
Penfold Project Services Epmarket, Wrotham Road, Meopham, Kent, DA13 0JH Telephone: 01474 816690 e-mail: apenfold448@btinternet.com		
Job Title: LUSIGNAC CHEYNE WALK MEOPHAM KENT DA13 0PP		
Dwg Title: SITE LOCATION PLAN		
Scale: 1:1250 @ A4		
Dwg No.: 03		
Date: June 2024		