
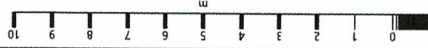
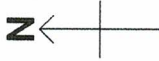


EXISTING BLOCK PLAN - 14 IMPERIAL DRIVE, GRAVESSEND.

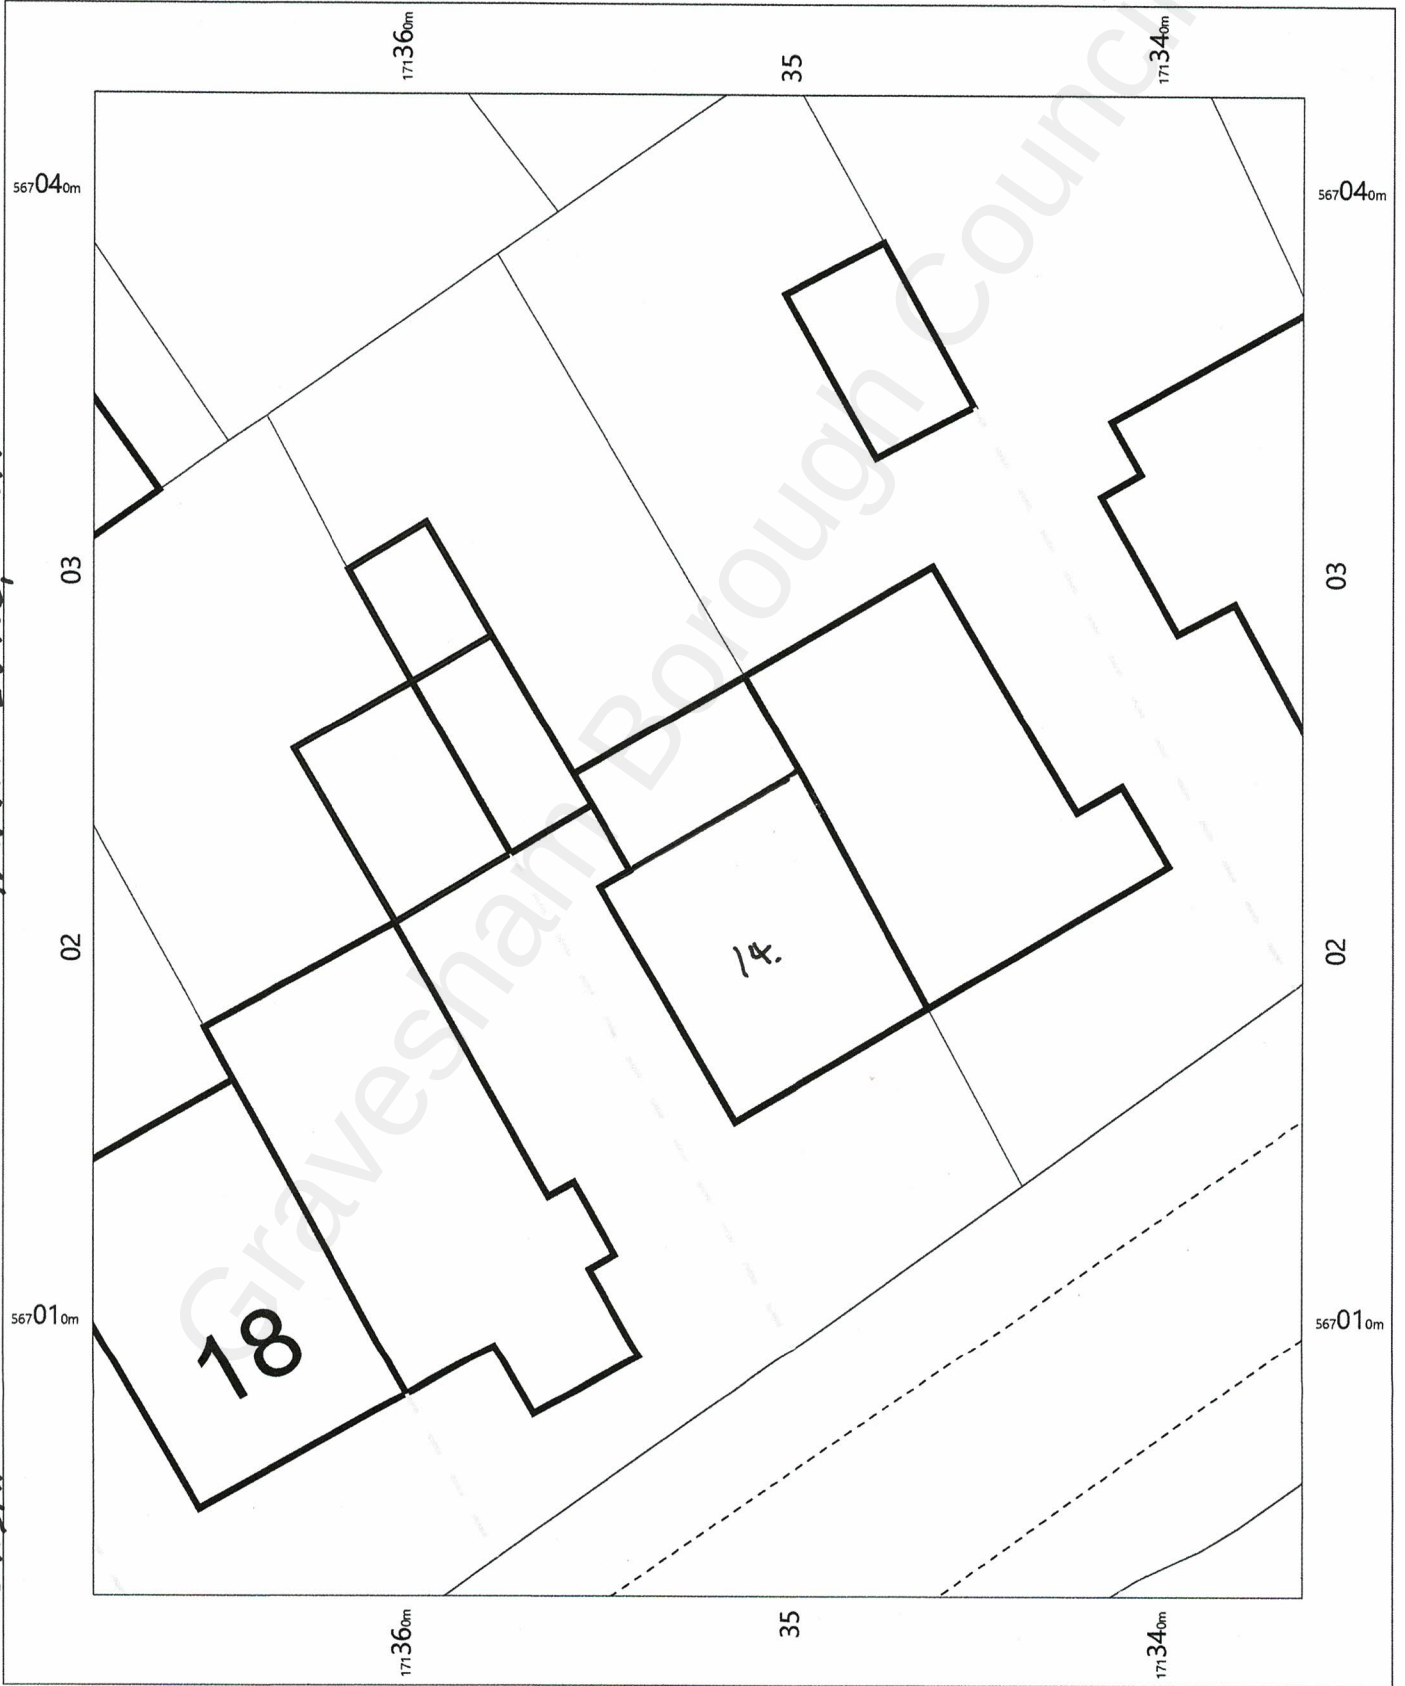

OS MasterMap 1250/2500/10000
scale
Thursday, October 21, 2021, ID:
CM-00997891
www.centremapslive.co.uk

1:200 scale print at A4, Centre:
567023 E, 171352 N

©Crown Copyright Ordnance
Survey, Licence no. 100019980

