

LOWER CAR PARK LEVEL
+16.0m AGL



ELEVATION

EXISTING SITE PLAN

(1:100)



ORIGINAL SCALE AT A3 – 1:100

ALL DIMENSIONS IN MILLIMETRES

1. ALL DIMENSIONS ARE IN mm UNLESS NOTED OTHERWISE
2. DRAWING TO SCALE WHEN PRINTED AT A3

N.G.R E: 564672 N: 174059

CONCESSION REQUIRED YES

NOTES:

B	New Scale Bar Added	BTM	KG	20.11.23	
A	Issued for Construction	ES	TR	16.02.21	
REV	MODIFICATION	BY	CH	DATE	


CLARKE
telecom

Unit E, Madison Place, Northampton Road,
Manchester, M40 5AG
Tel: 0161 785 4500
Fax: 0161 785 4501
Web: www.clarke-telecom.com

CTL - LONDON		
Cell Name		
GRAVESEND CENTRAL		Opt.
Cell ID No		
CTL	TEF	VF
E311993	016616	N/A
13606026		


Site Address / Contact Details		
ANGLESEA CAR PARK CLIVE ROAD GRAVESEND KENT DA11 0RS		

Drawing Title:		EXISTING SITE PLAN	
Purpose of Issue:		CONSTRUCTION	
Drawing Number:		200	
Surveys By:		MS	
Date:		16.02.21	
Checked:		TR	
Date:		16.02.21	
Drawn:		ES	
Original Sheet Size:		A3	
Pack		B	
Issue:		D	

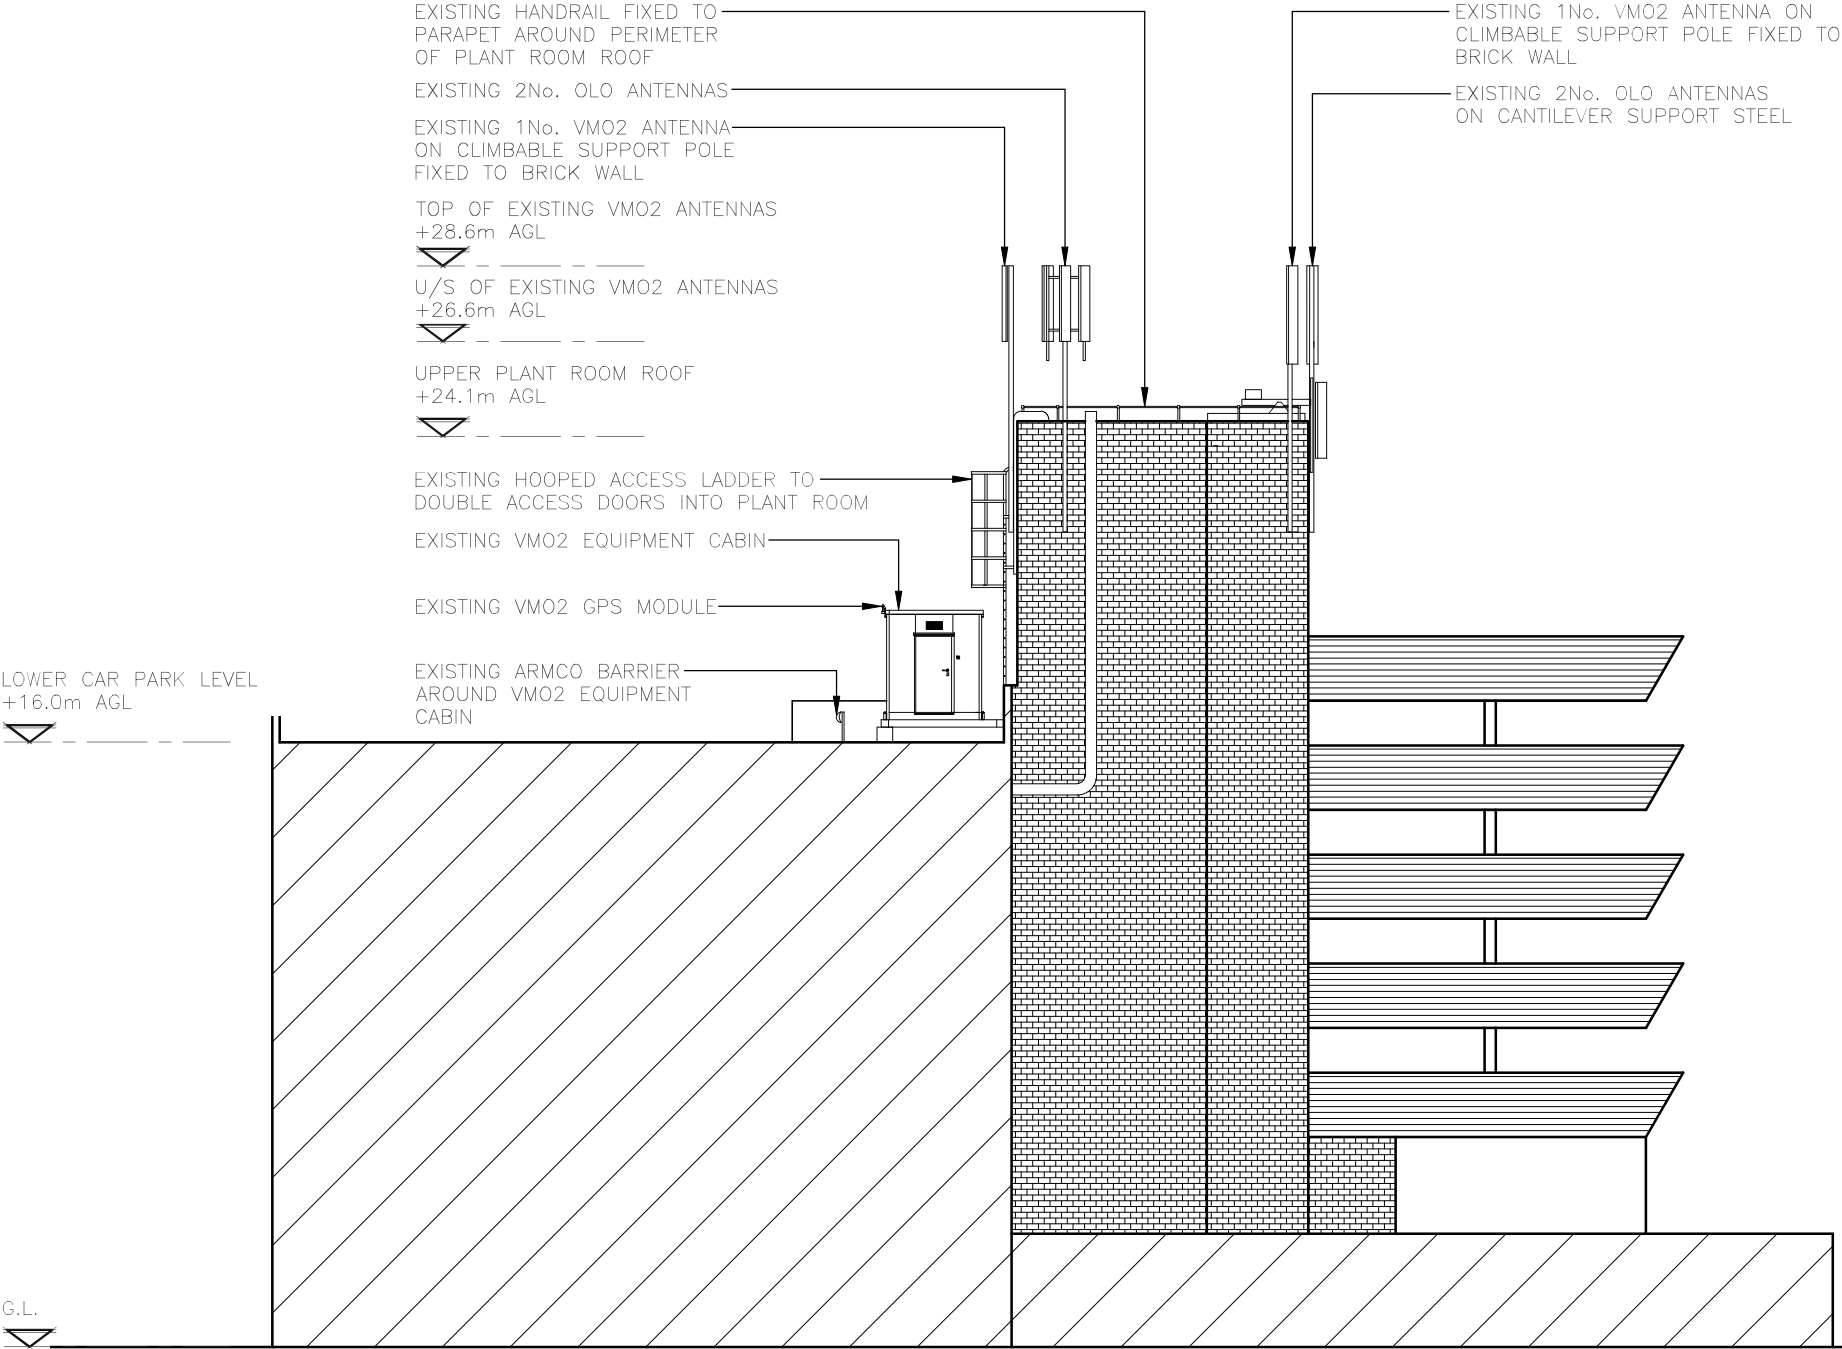

Drawn: ES	Date: 16.02.21	Checked: TR	Date: 16.02.21	D
--------------	-------------------	----------------	-------------------	---

Drawn: ES	Date: 16.02.21	Checked: TR	Date: 16.02.21	D
--------------	-------------------	----------------	-------------------	---

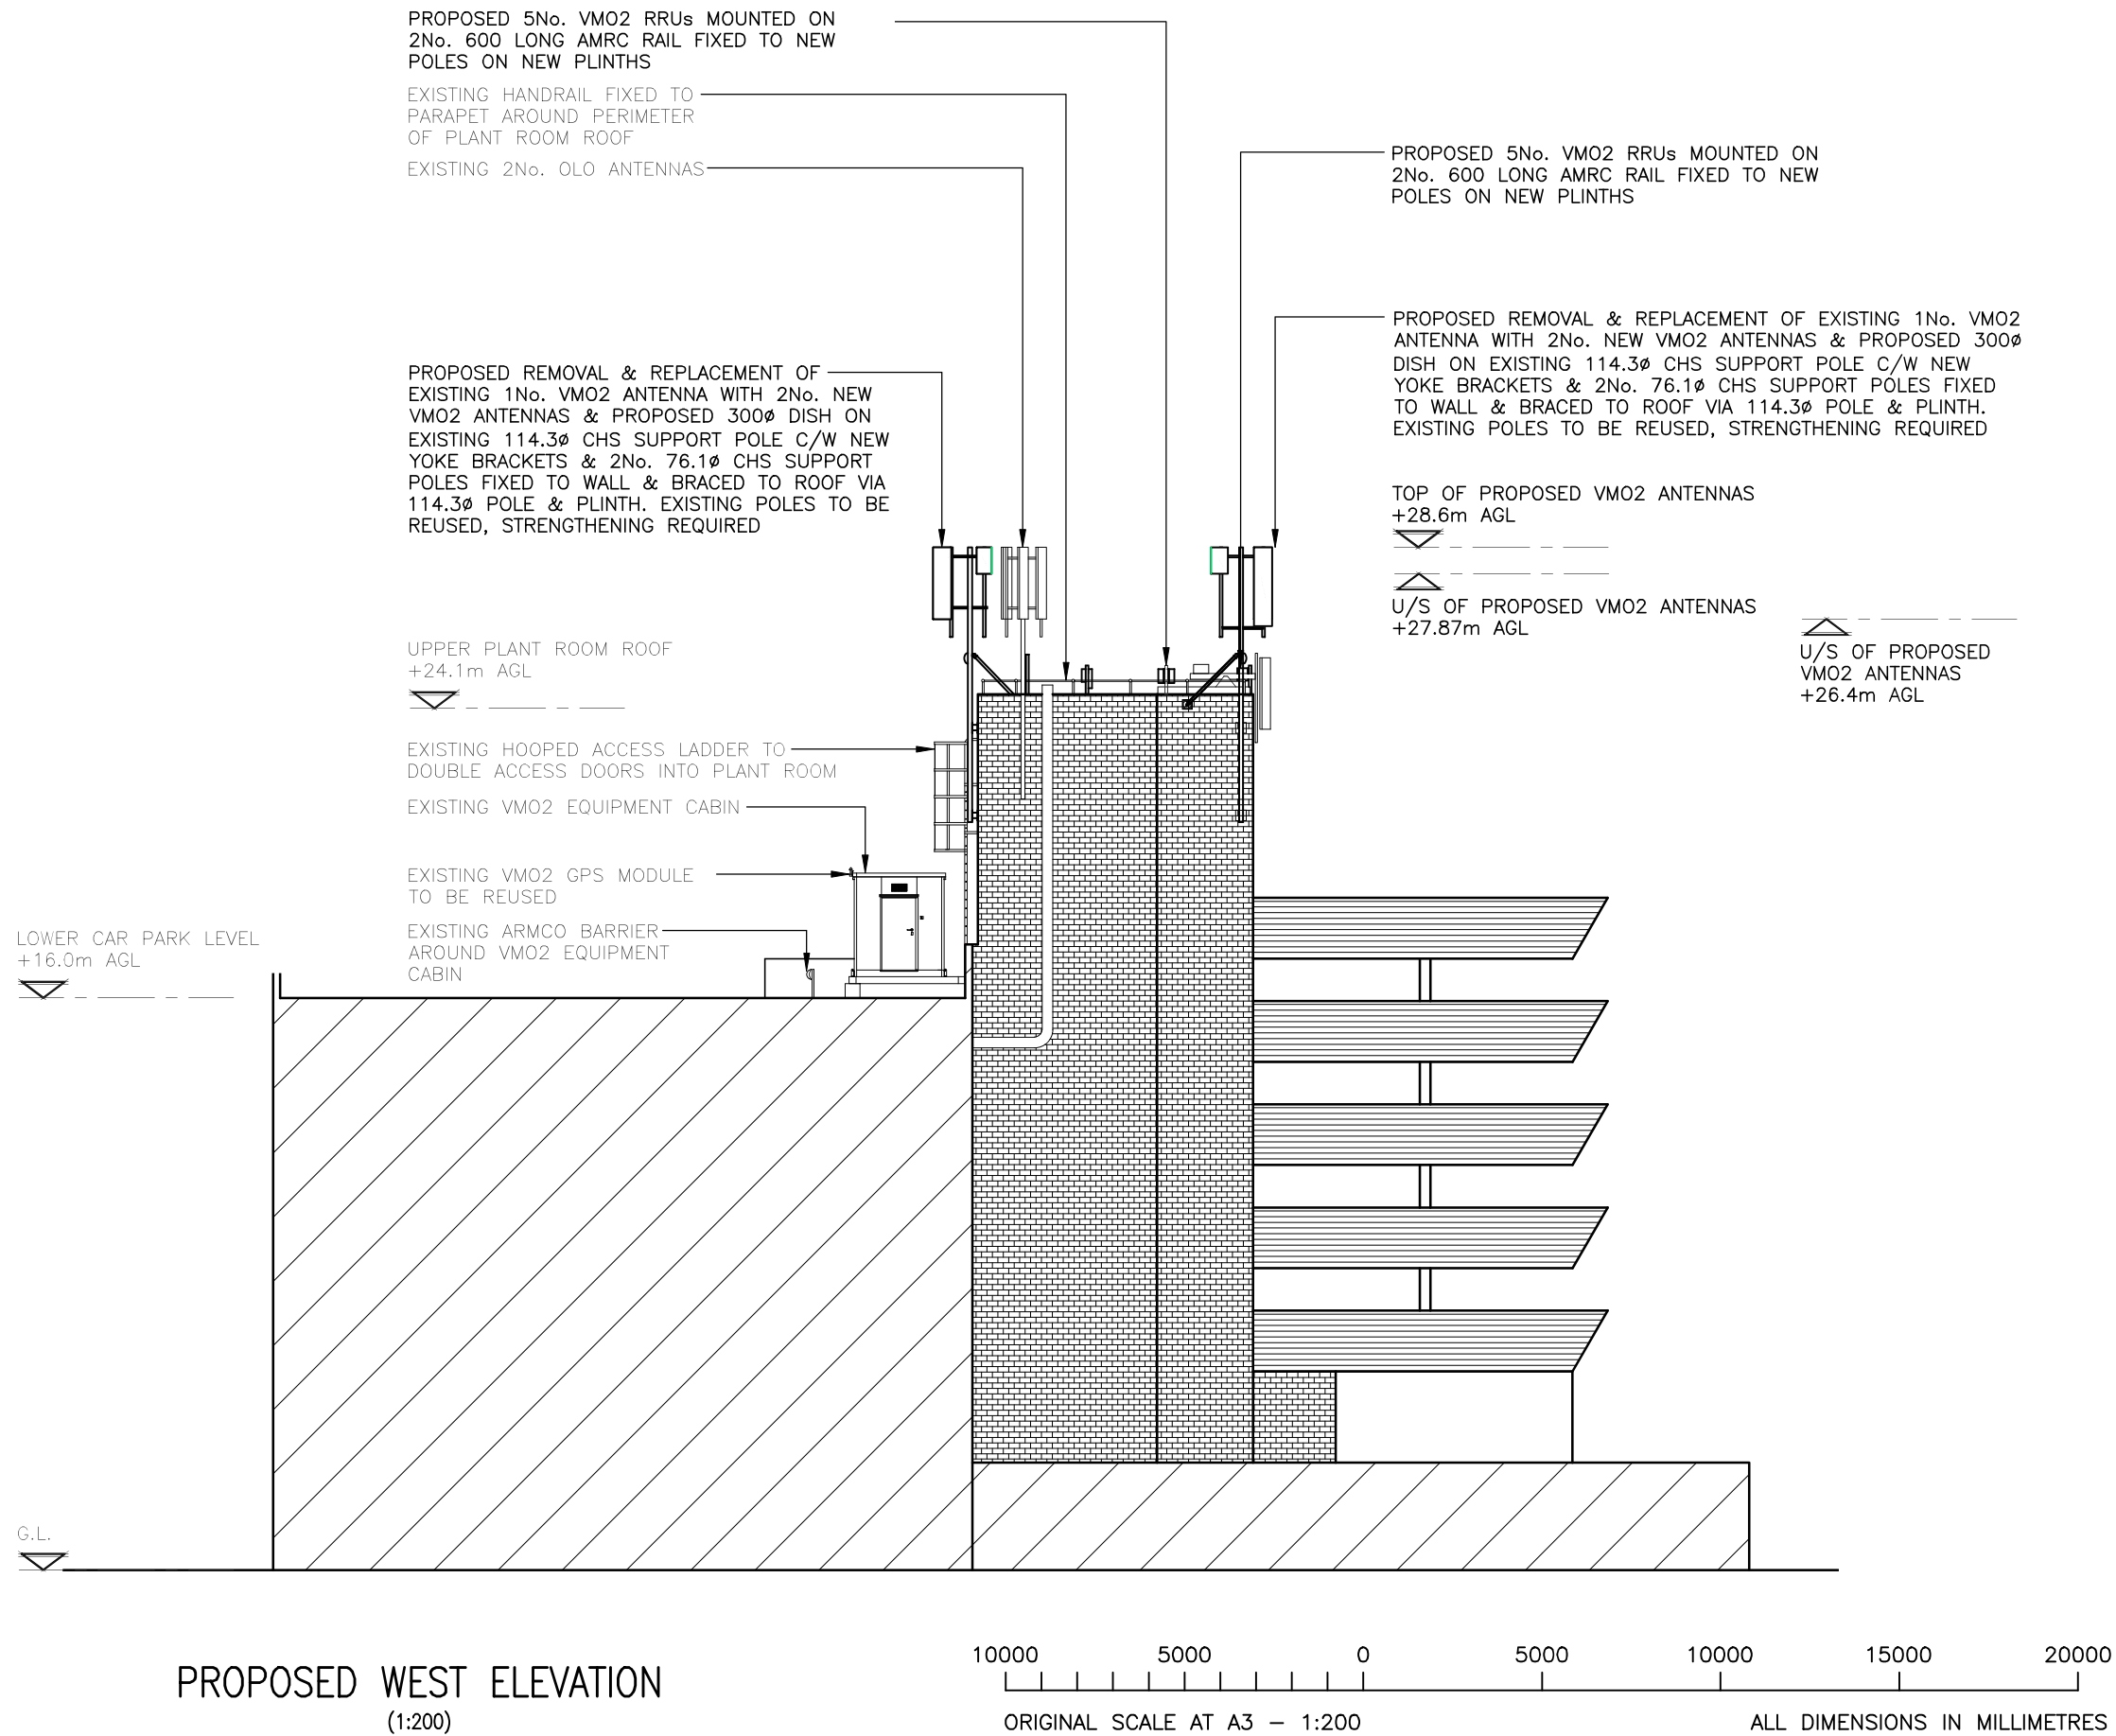

1.ALL DIMENSIONS ARE IN mm UNLESS NOTED OTHERWISE 2. DRAWING TO SCALE WHEN PRINTED AT A3					
N.G.R		E: 564672		N: 174059	
CONCESSION REQUIRED				YES	
NOTES:					