




SCALE BAR 1:50

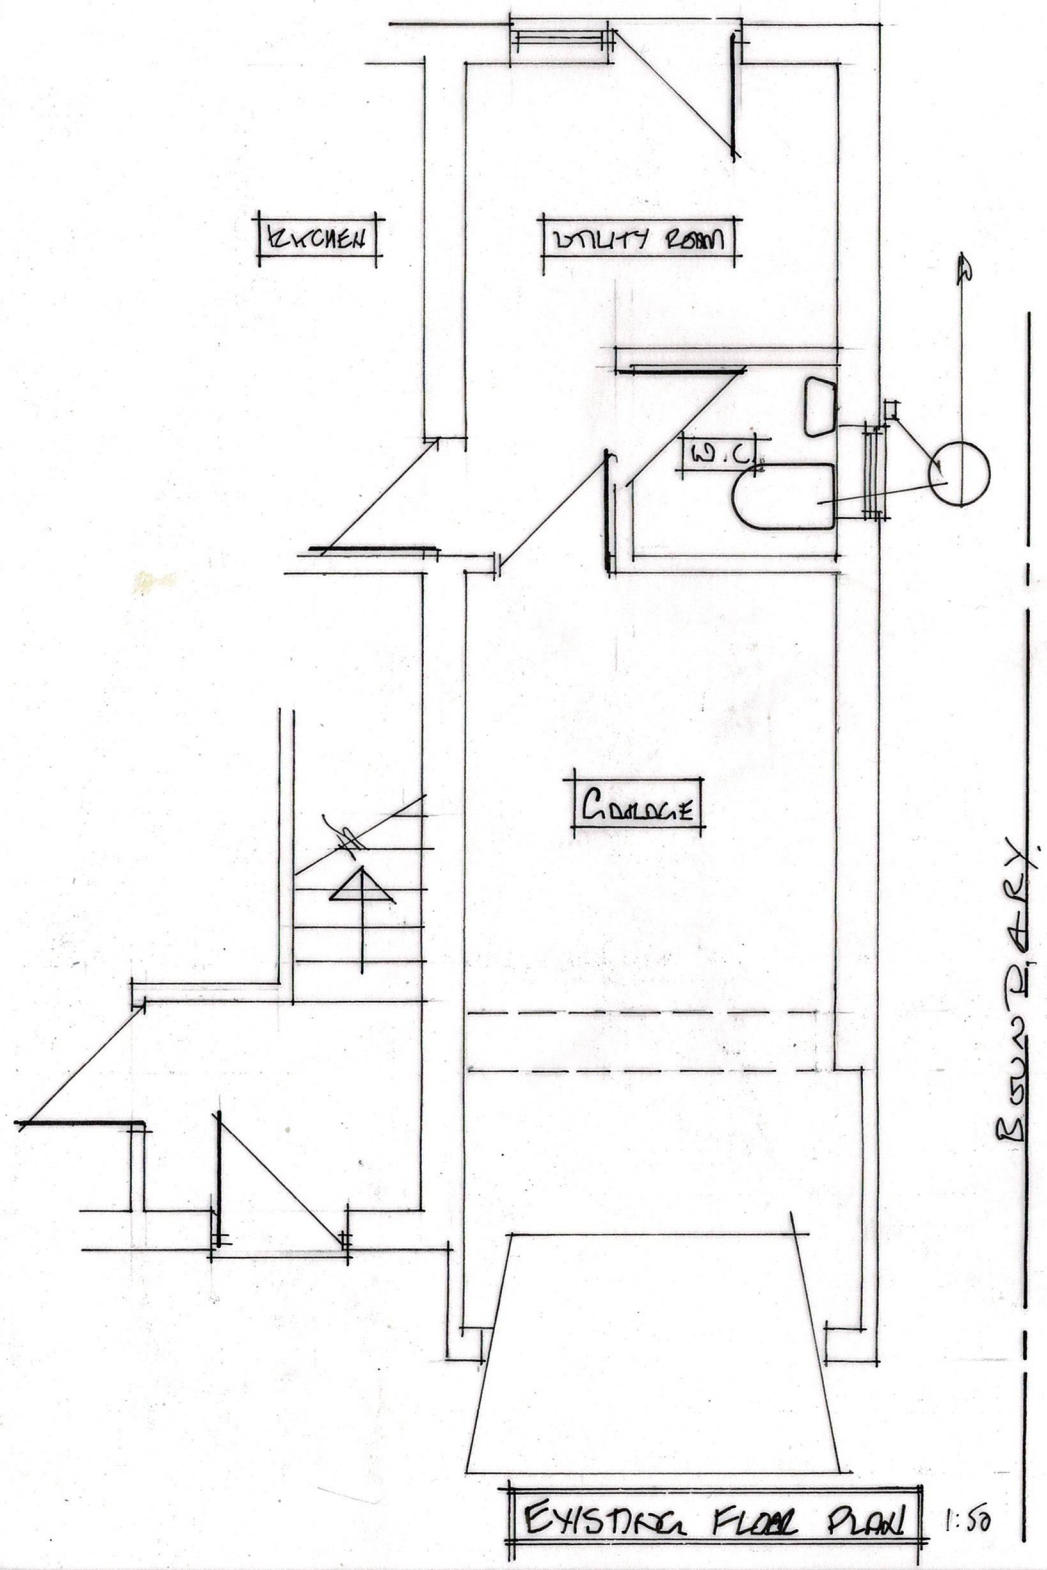

EXISTING FLOOR PLAN 1:50

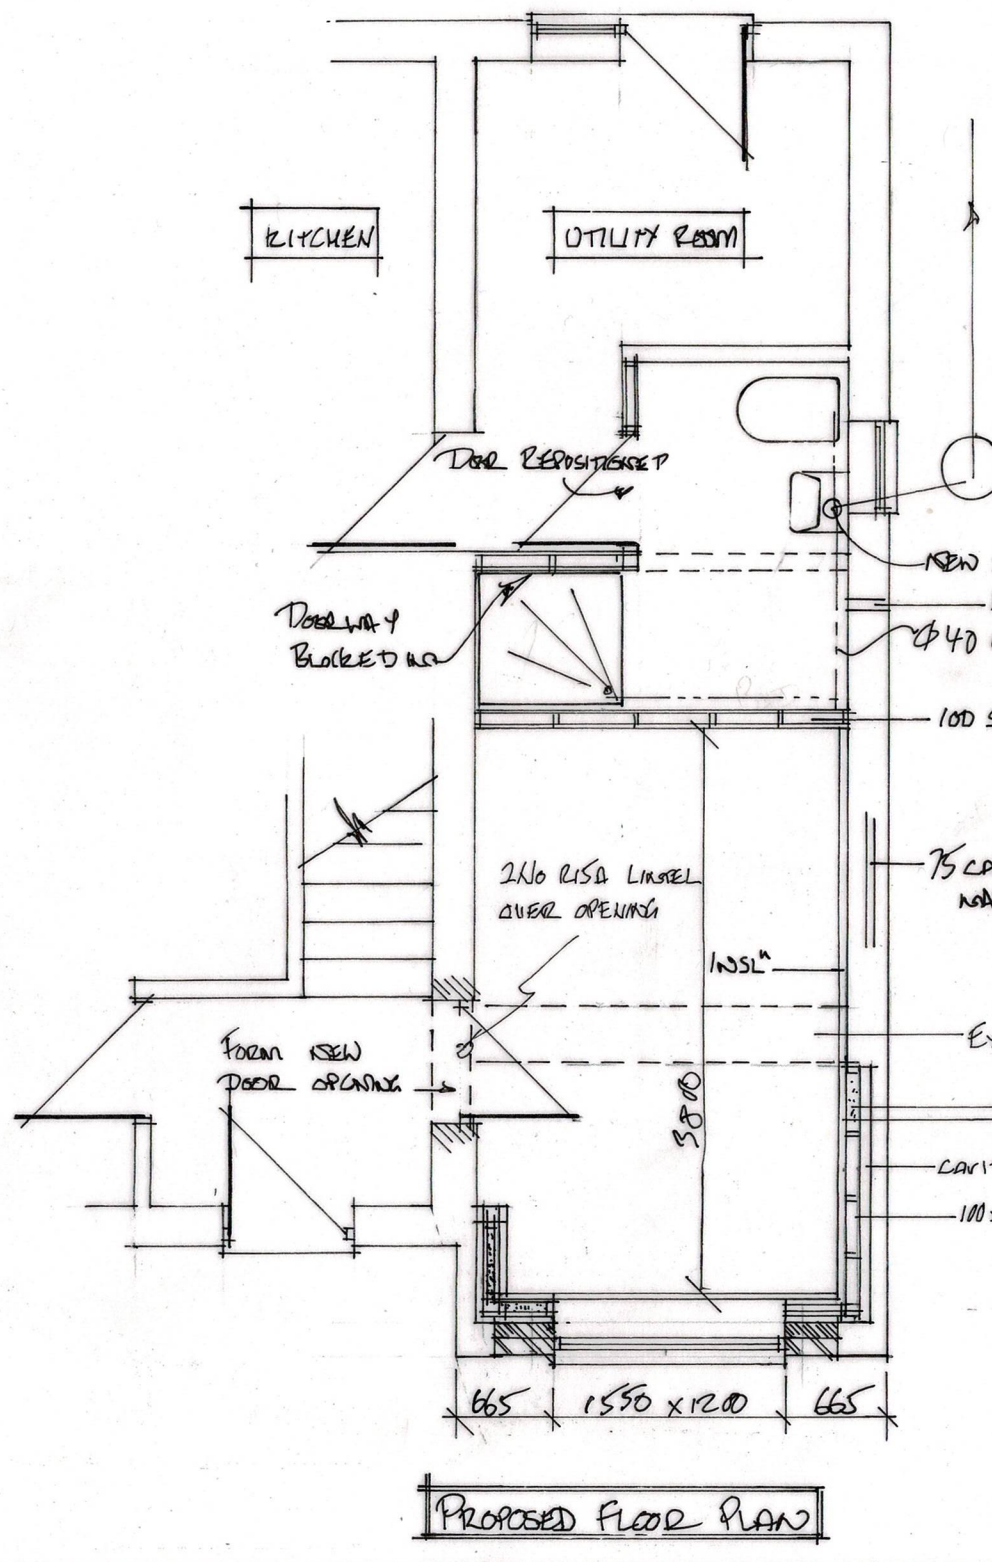

PROPOSED FLOOR PLAN

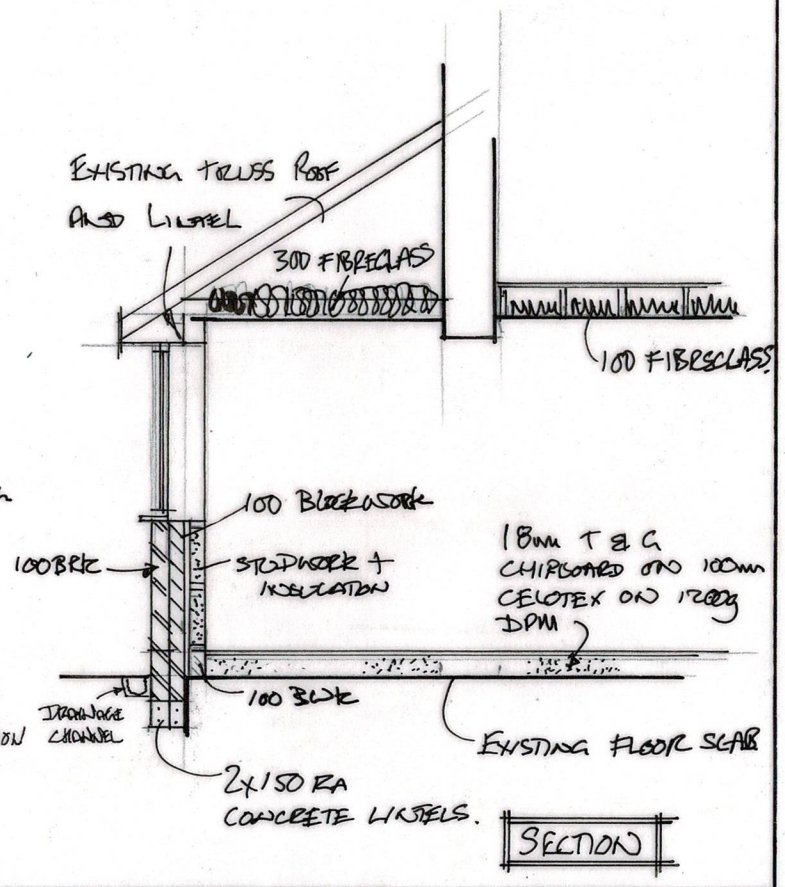

SECTION

GARAGE CONVERSION AND INTERNAL ALTERATION	MRS E. GARDNER 11 THE PIPPINS MEOPHAM KENT DA13 0HB
SCALE 1:0 / DATE 2/8/24	DRWG NO 24/06/05 02