


ALAN BAXTER PARTNERSHIP LLP CONSULTING STRUCTURAL ENGINEERS

THE CLOCK BUILDING, PYMPES COURT
BUSBRIDGE ROAD, LOOSE
MAIDSTONE, KENT, ME15 0HZ

TELEPHONE: 01622 744263
FAX: 01622 749270
EMAIL: mail@abpengineers.co.uk

ABP

PROJECT: <u>GRAD'S HILL PLACE RETAINING WALL</u>	MADE BY: <u>JMWF</u>	CHECKED:	PAGE No: <u>SK21</u>	REV.
	DATE: <u>MAY '23</u>		JOB No: <u>C1332</u>	

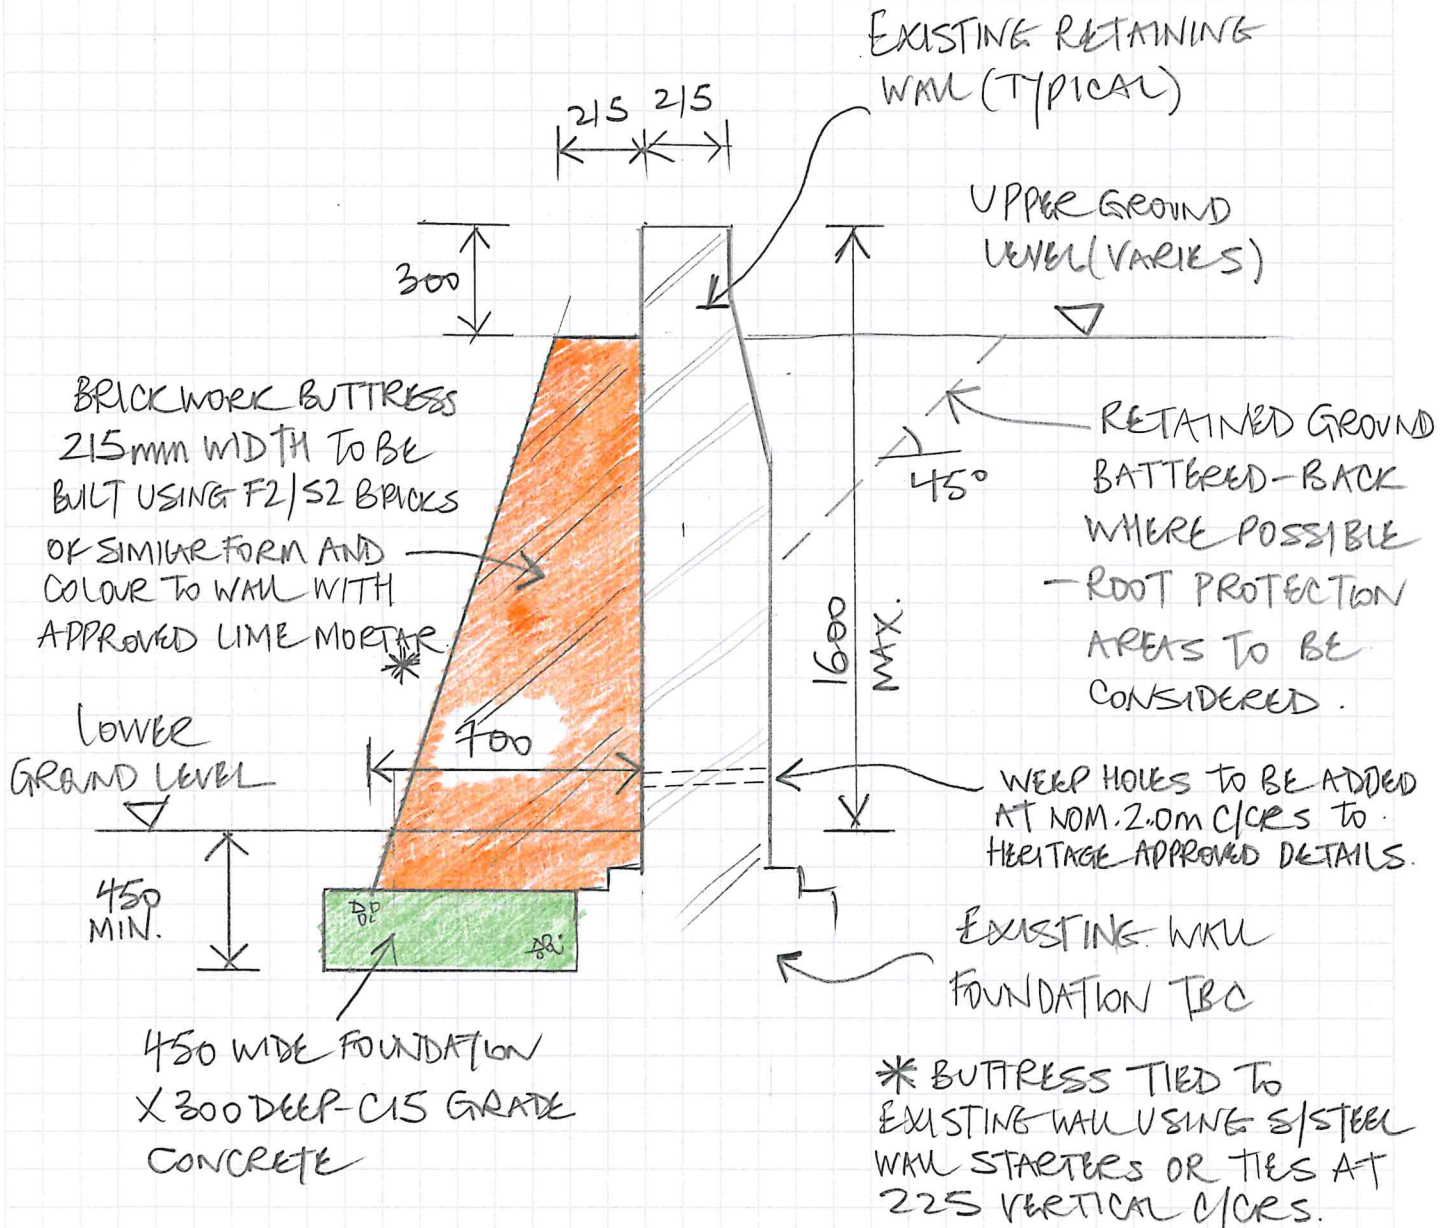

PROPOSED RETAINING WALL
BUTTRESS DETAIL