

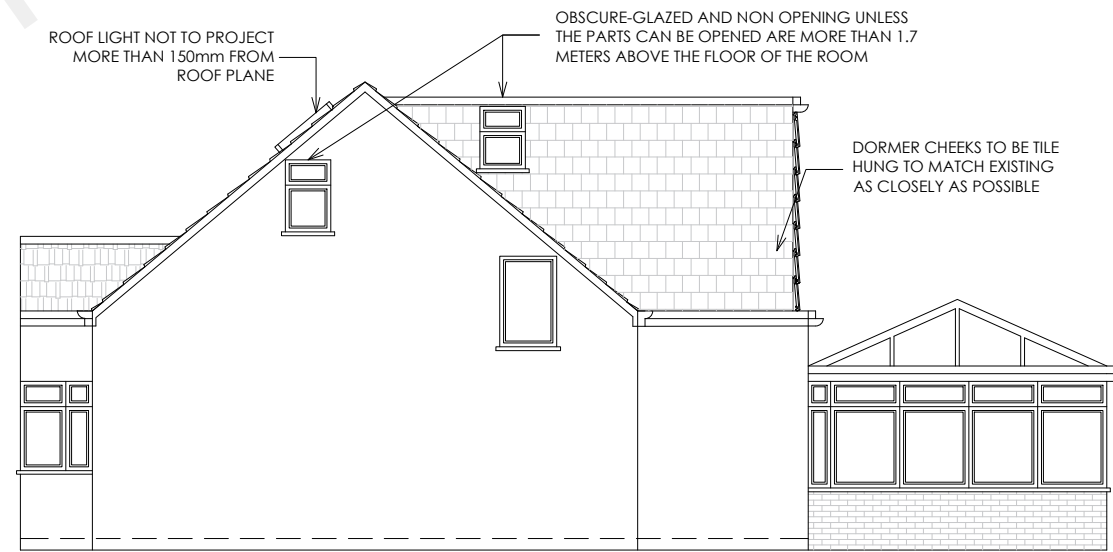
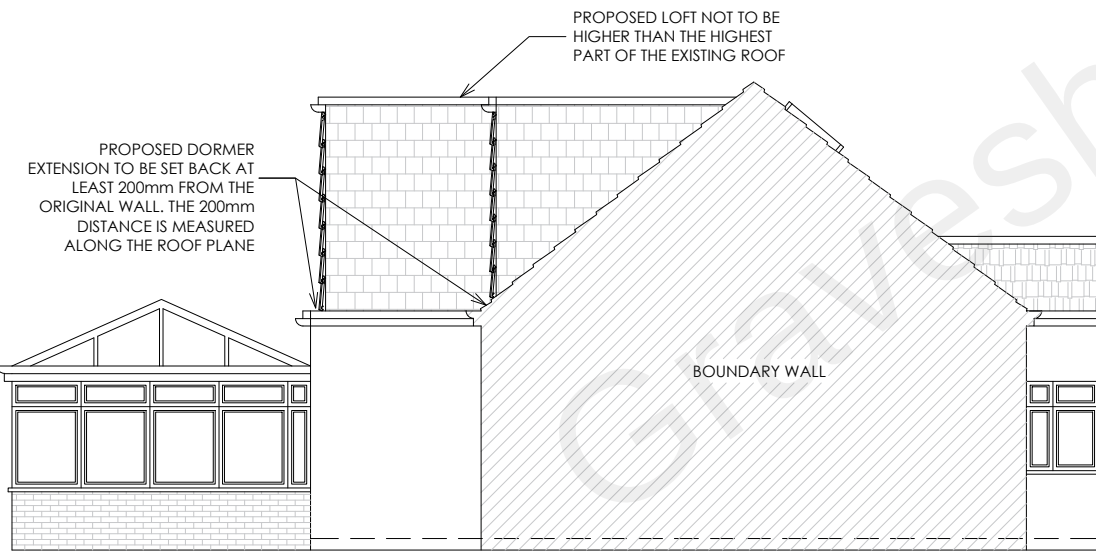


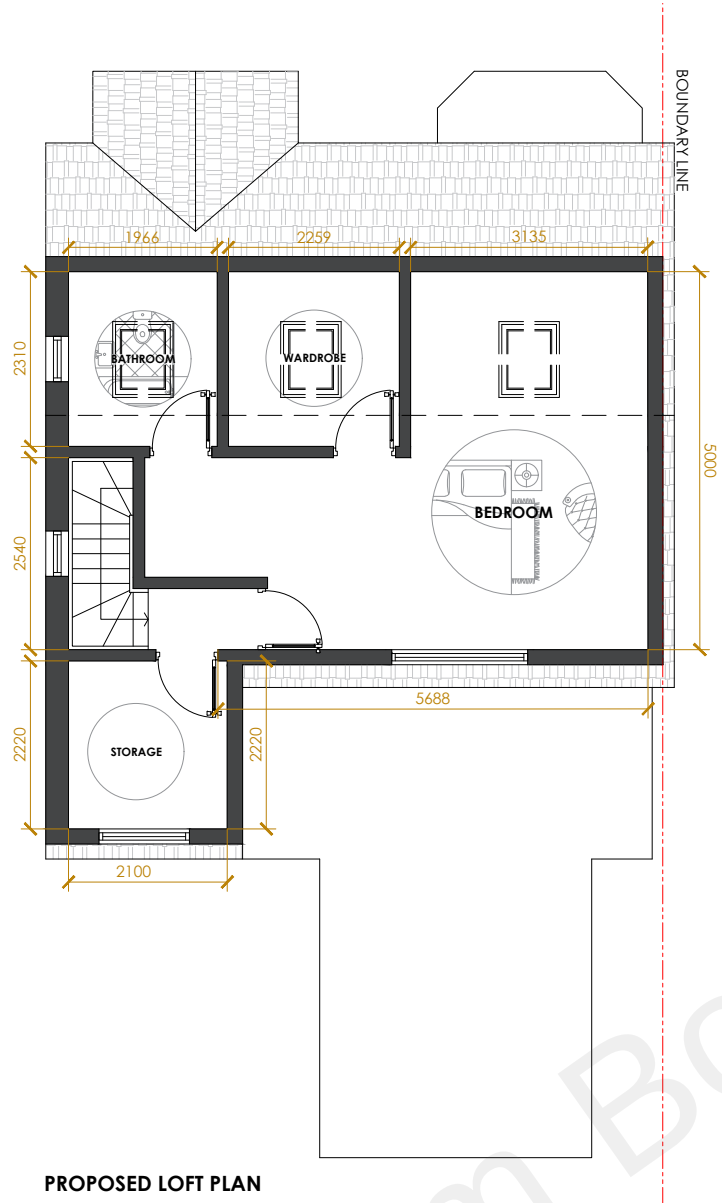

VOLUME OF PROPOSED MAIN REAR DORMER PROJECTION
 $8.1\text{M (WIDTH)} \times 2.6\text{ M (HEIGHT)} \times 3.1\text{ M (DEPTH)} / 2$
 $= 32.64\text{ M}^3$

VOLUME OF PROPOSED SECONDARY REAR DORMER PROJECTION
 $6.3\text{ M}^2\text{ (SIDE DORMER FACE)} \times 2.6\text{ M (WIDTH)}$
 $= 16.38\text{ M}^3$

TOTAL VOLUME OF PROPOSED REAR DORMER PROJECTION
 $38.56\text{ M}^3 + 10.66\text{ M}^3$
 $= 49.02\text{M}^3\text{ (ALLOWABLE VOLUME } 50\text{ M}^3\text{)}$

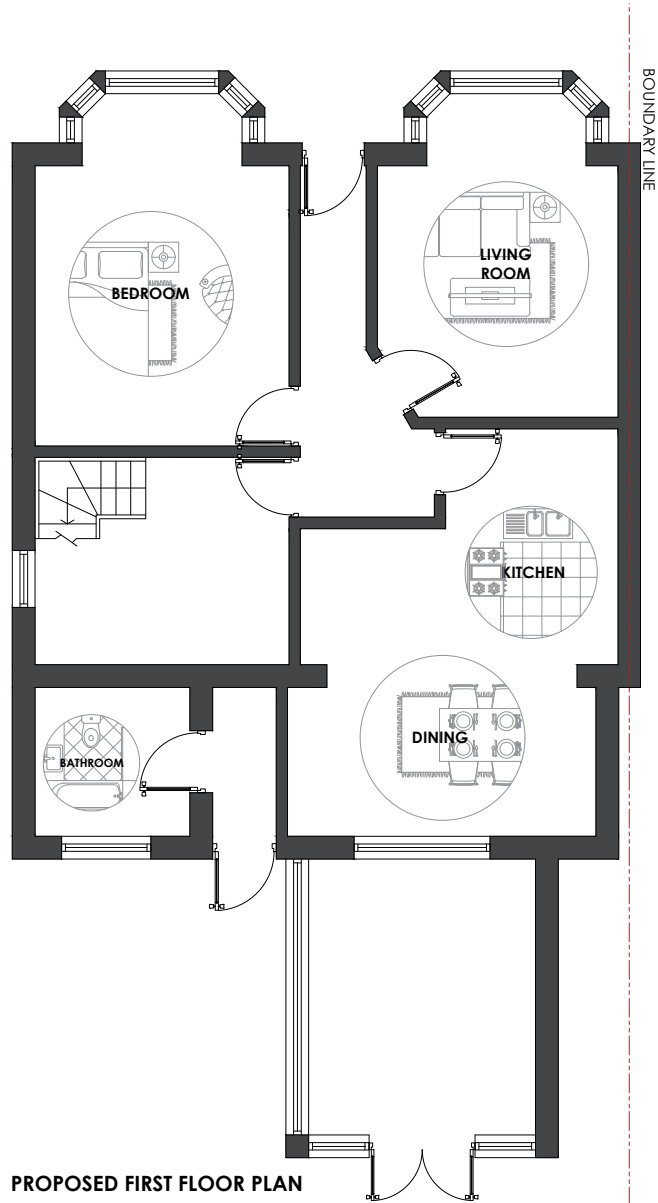

LIABILITY
 NO LIABILITY IS ACCEPTED TO ANY THIRD PARTY RELYING ON INFORMATION CONTAINED IN THIS DRAWING.
 CONTRACTORS MUST VERIFY ALL DIMENSIONS ON SITE BEFORE COMMENCING ANY WORK ON SITE OR PREPARING CONSTRUCTION DRAWINGS.

PARTY WALL
 WORKS TO A PARTY WALL STRUCTURE OR WITHIN 3 METRES OF THE LINE OF JUNCTION WILL REQUIRE NOTICES SERVED UPON YOUR NEIGHBOUR(S).
 WHERE DISPUTES ARISE, A PARTY WALL AWARD MAY NEED TO BE PREPARED PRIOR TO ANY WORKS COMMENCING ON SITE.

© COPYRIGHT
ALL RIGHTS RESERVED

PROPOSED PLANS AND ELEVATIONS

SITE LOCATION: 218 ROCHESTER ROAD
 DRAWING NO: 19/082/003
 SCALE: 1:100@A3
 DRAWN BY: FK

REVISION: -
 DATE: 19 AUGUST 2022
 CHECKED BY: MA

ADDITIONAL GIA: 44.1 SQM