


221 Old Road East, DA12 1PW

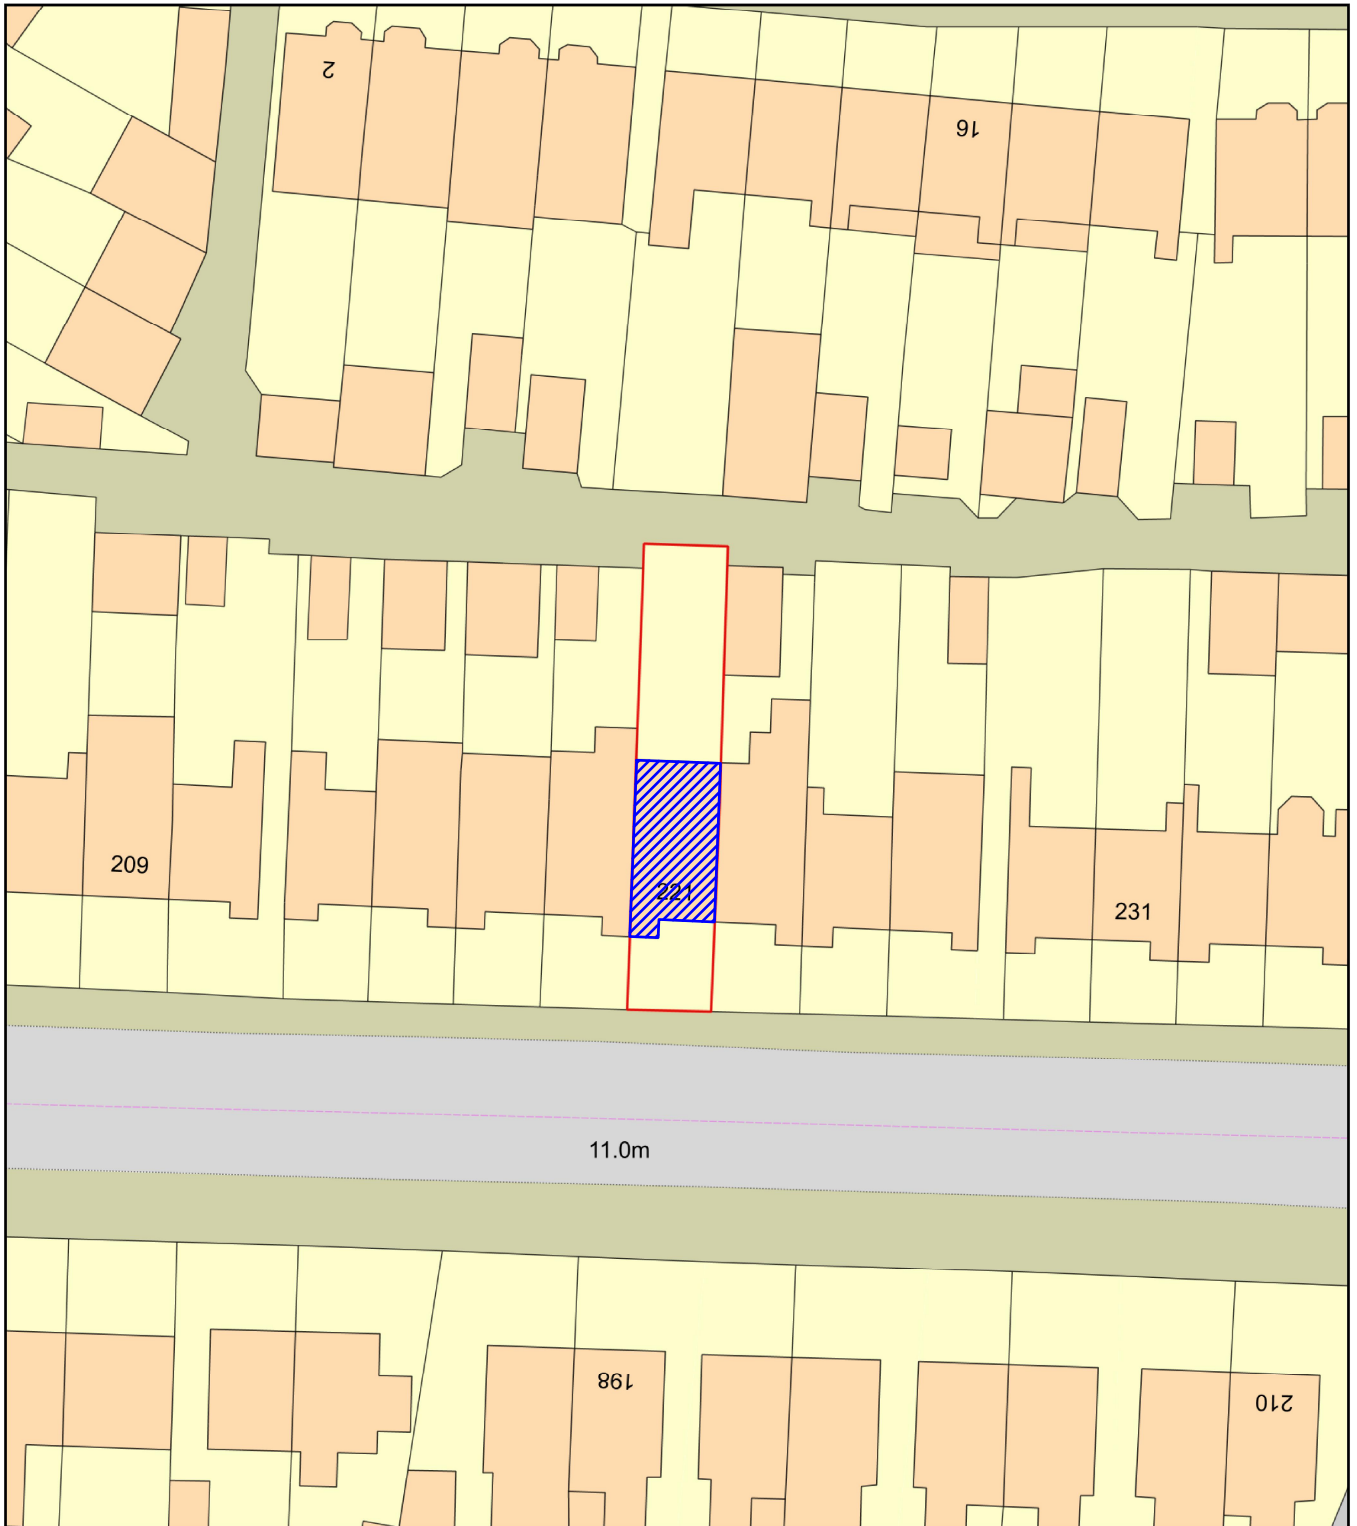

0 20
Metres



Plan Produced for: Planning Design London

Date Produced: 16 Feb 2026

Plan Reference Number: TQRQM26047111614652

Scale: 1:500 @ A4

