


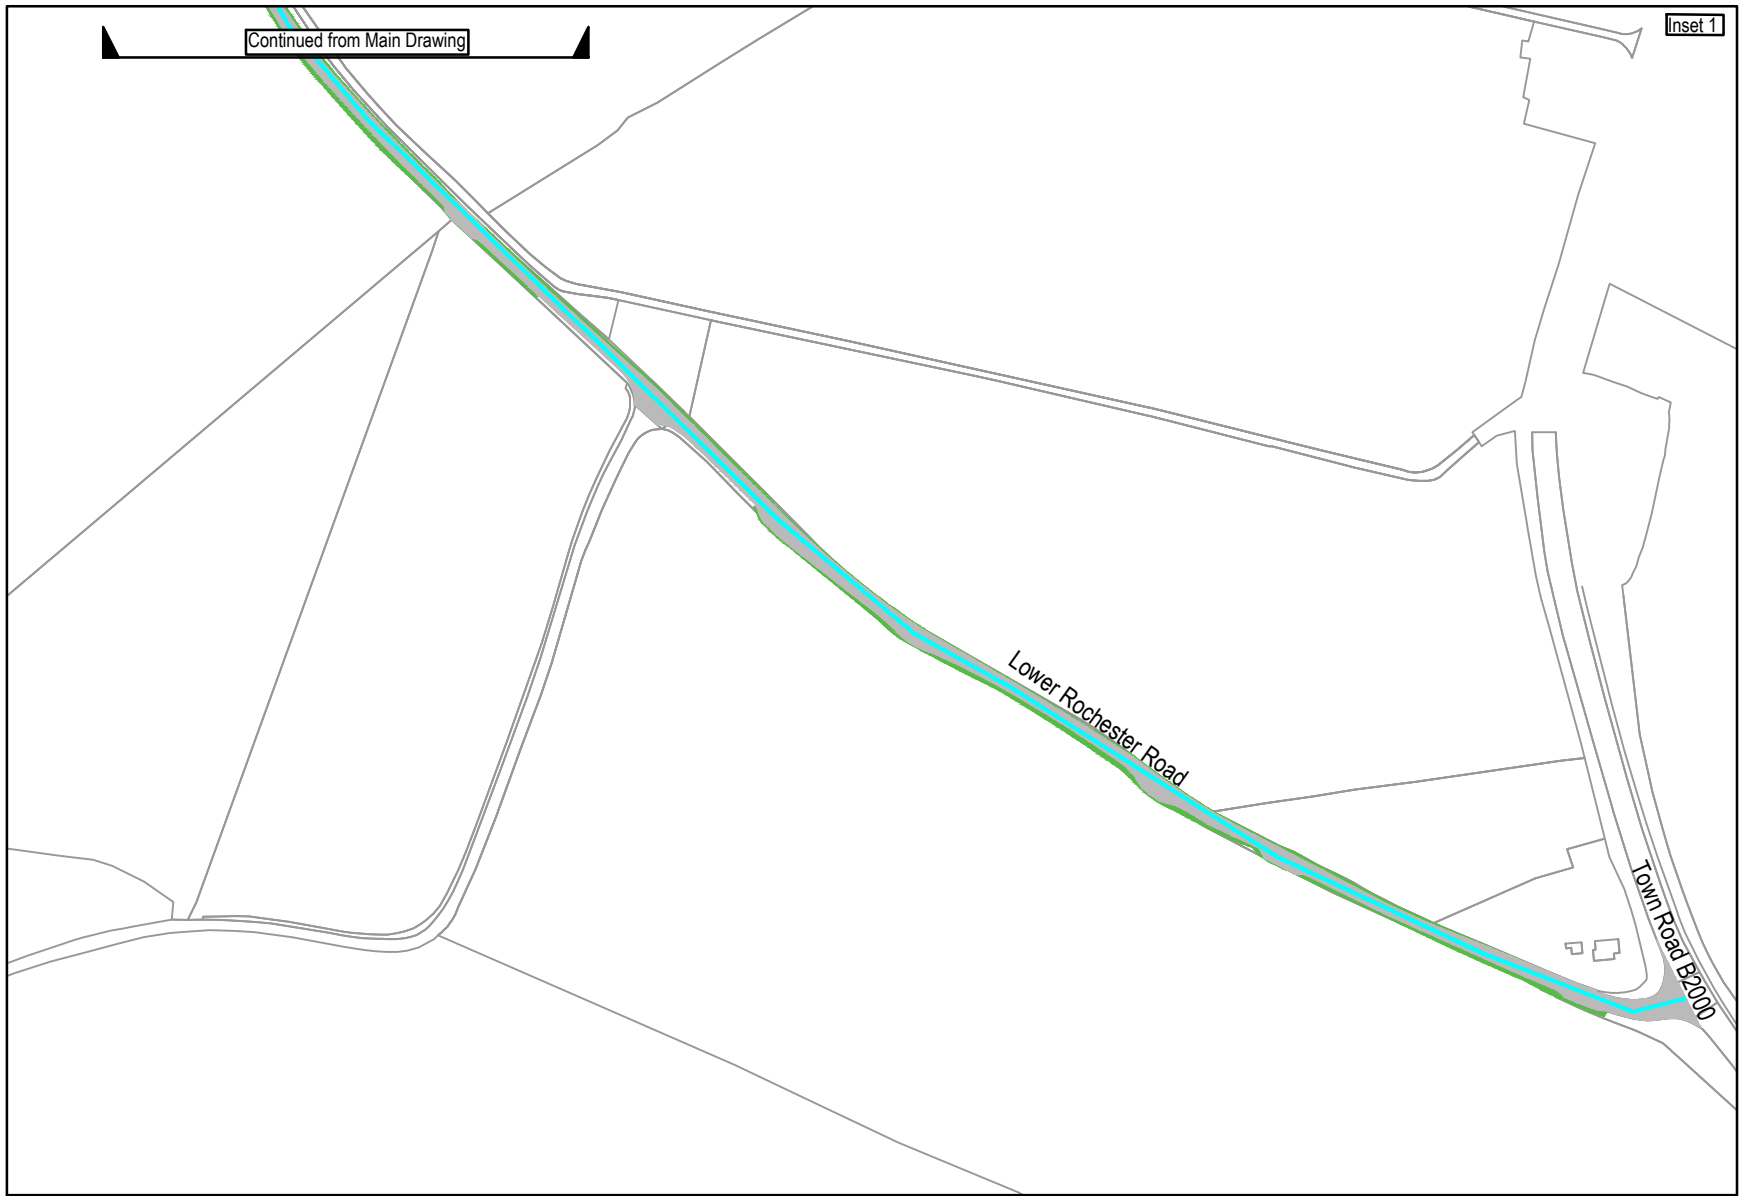

Notes

- 1) All dimensions are in meters unless stated otherwise.

Key

- Proposed eastbound route  
Proposed westbound route

Revisions

| Rev | Description     | Date     | By |
|-----|-----------------|----------|----|
| P01 | For information | 26/06/25 | RC |



Praxis Sustainability Consulting

Project Title:  
Nuralite

Drawing Title:  
Proposed One Way HGV Plan

|         |                 |           |    |
|---------|-----------------|-----------|----|
| Date:   | 26/06/25        | Drawn By: | RC |
| Scale:  | 1:2500 A1       | Checked:  | JC |
| Status: | For Information | Approved: | TW |

|             |                 |      |     |
|-------------|-----------------|------|-----|
| Drawing No: | SCP-230503-0106 | Rev: | P01 |
|-------------|-----------------|------|-----|