



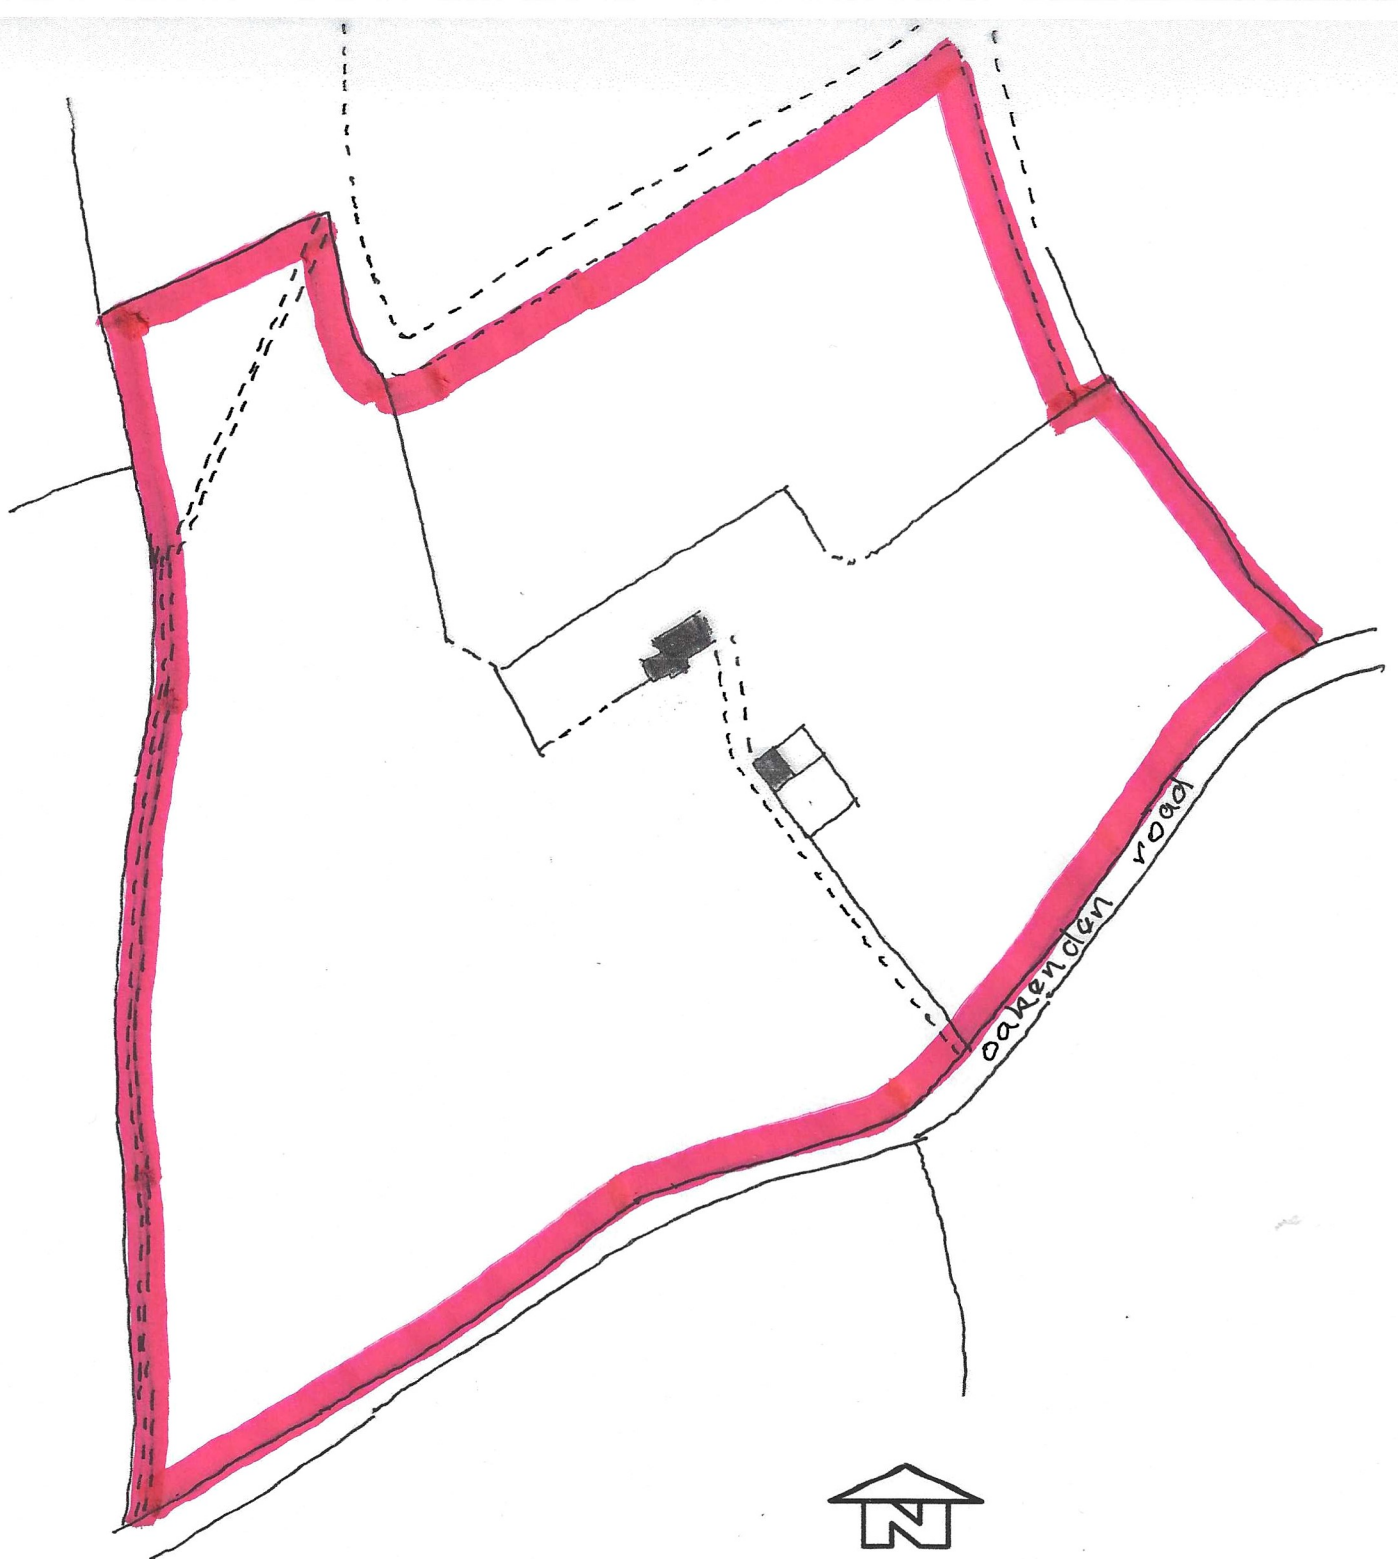

location plan

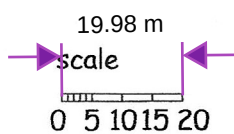

scale 1:1250

BRAMBLE HALL FARM
OAKENDEN ROAD
GRAVESEND
KENT DA13 0XQ

scale 1:1250