
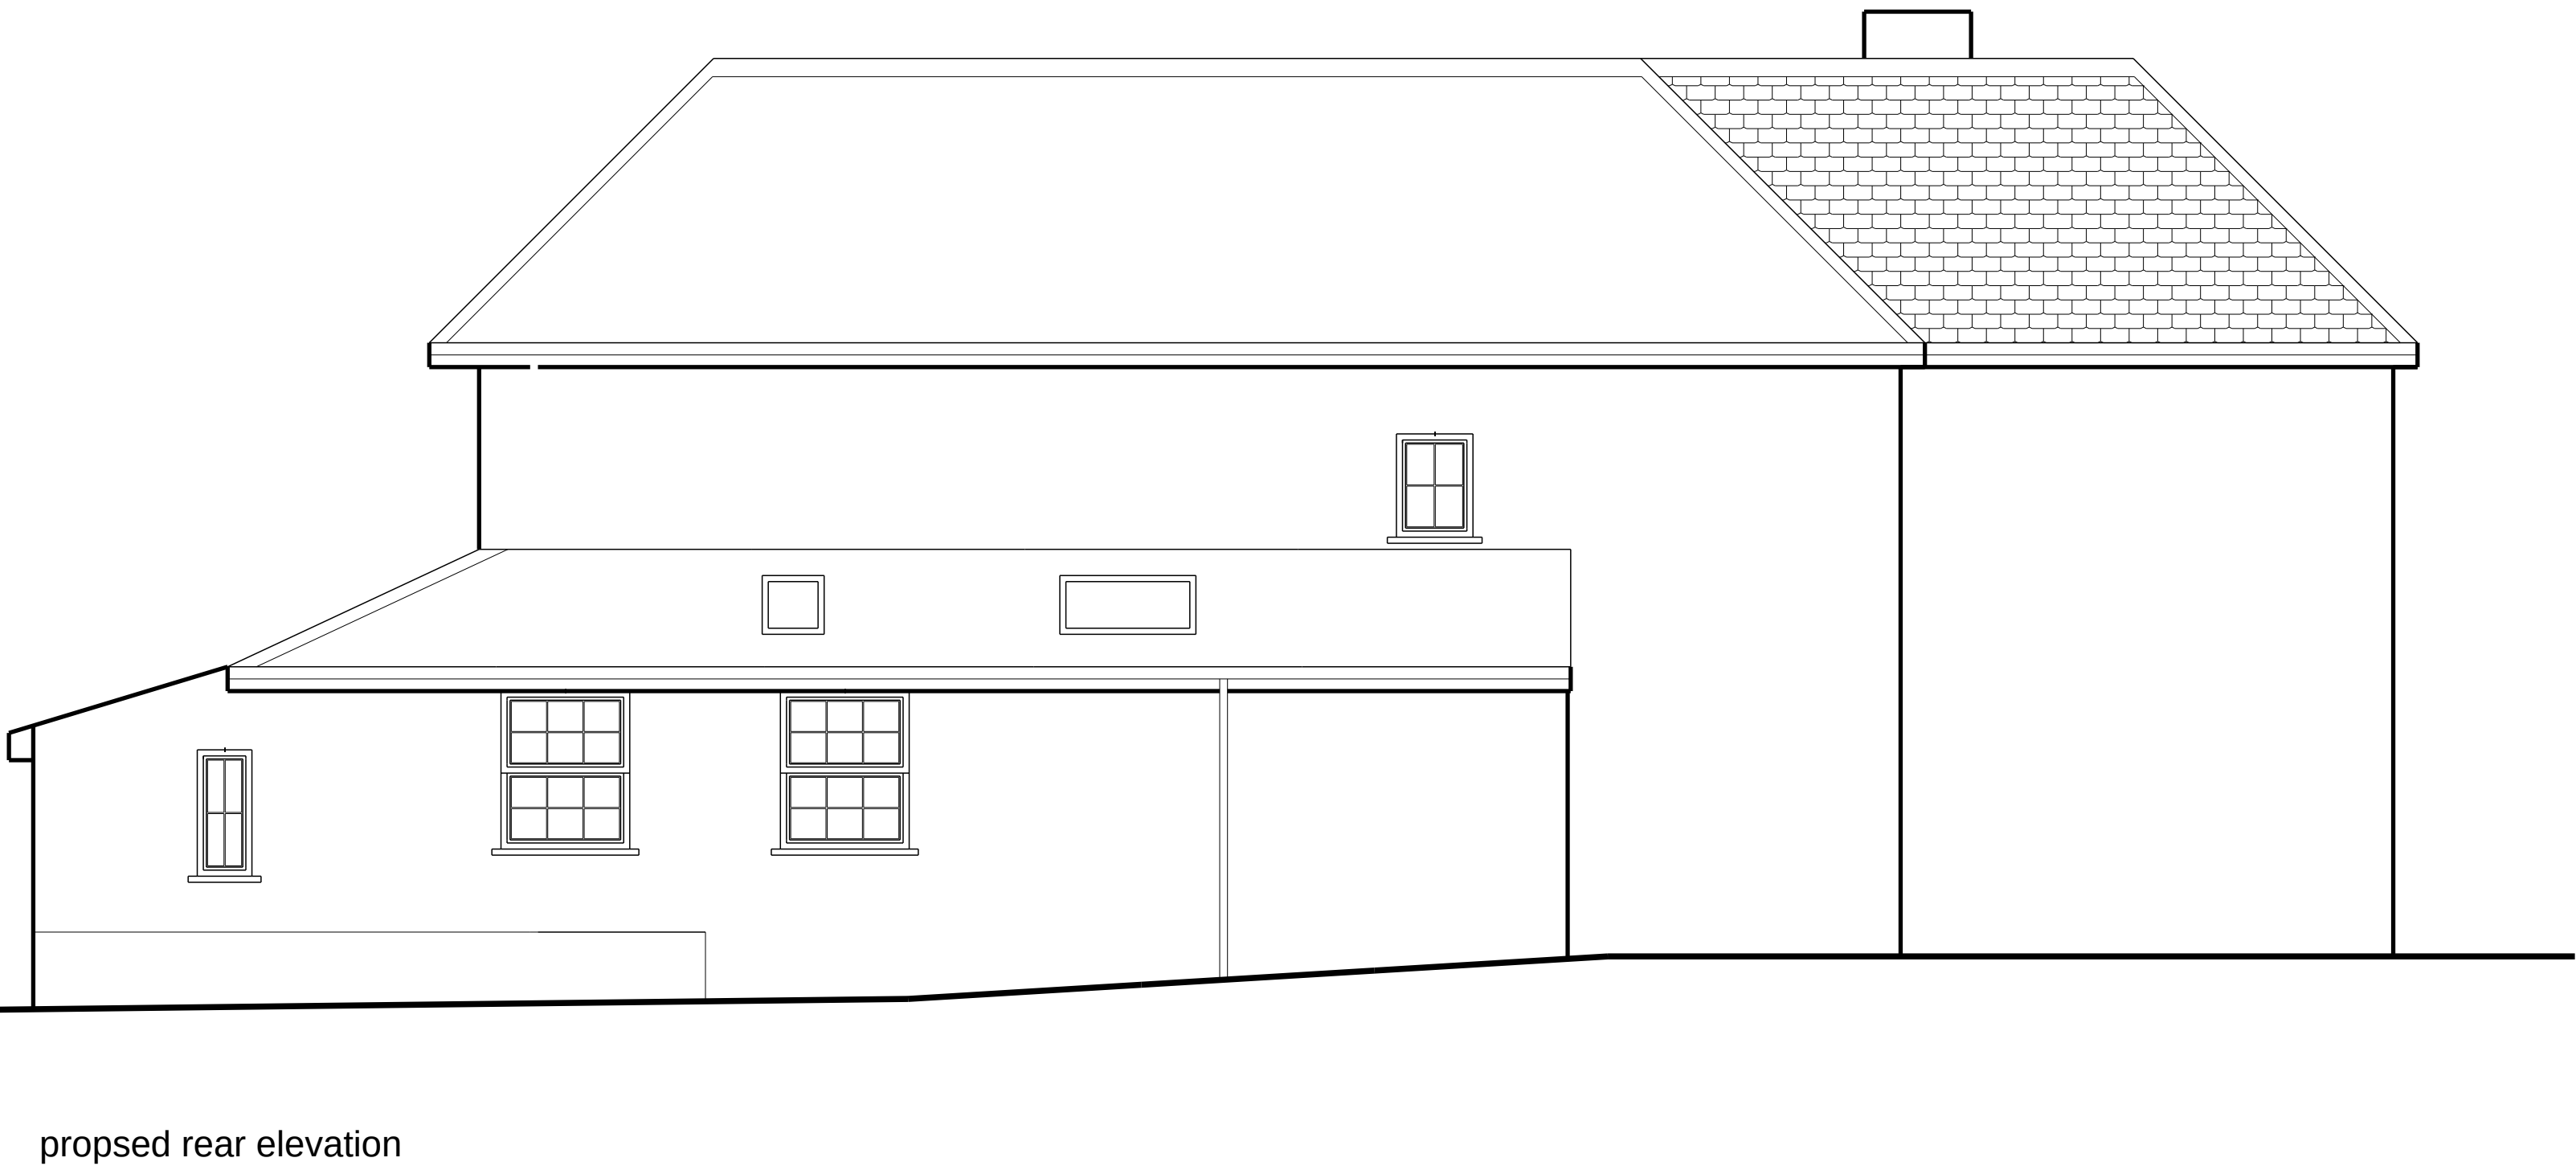
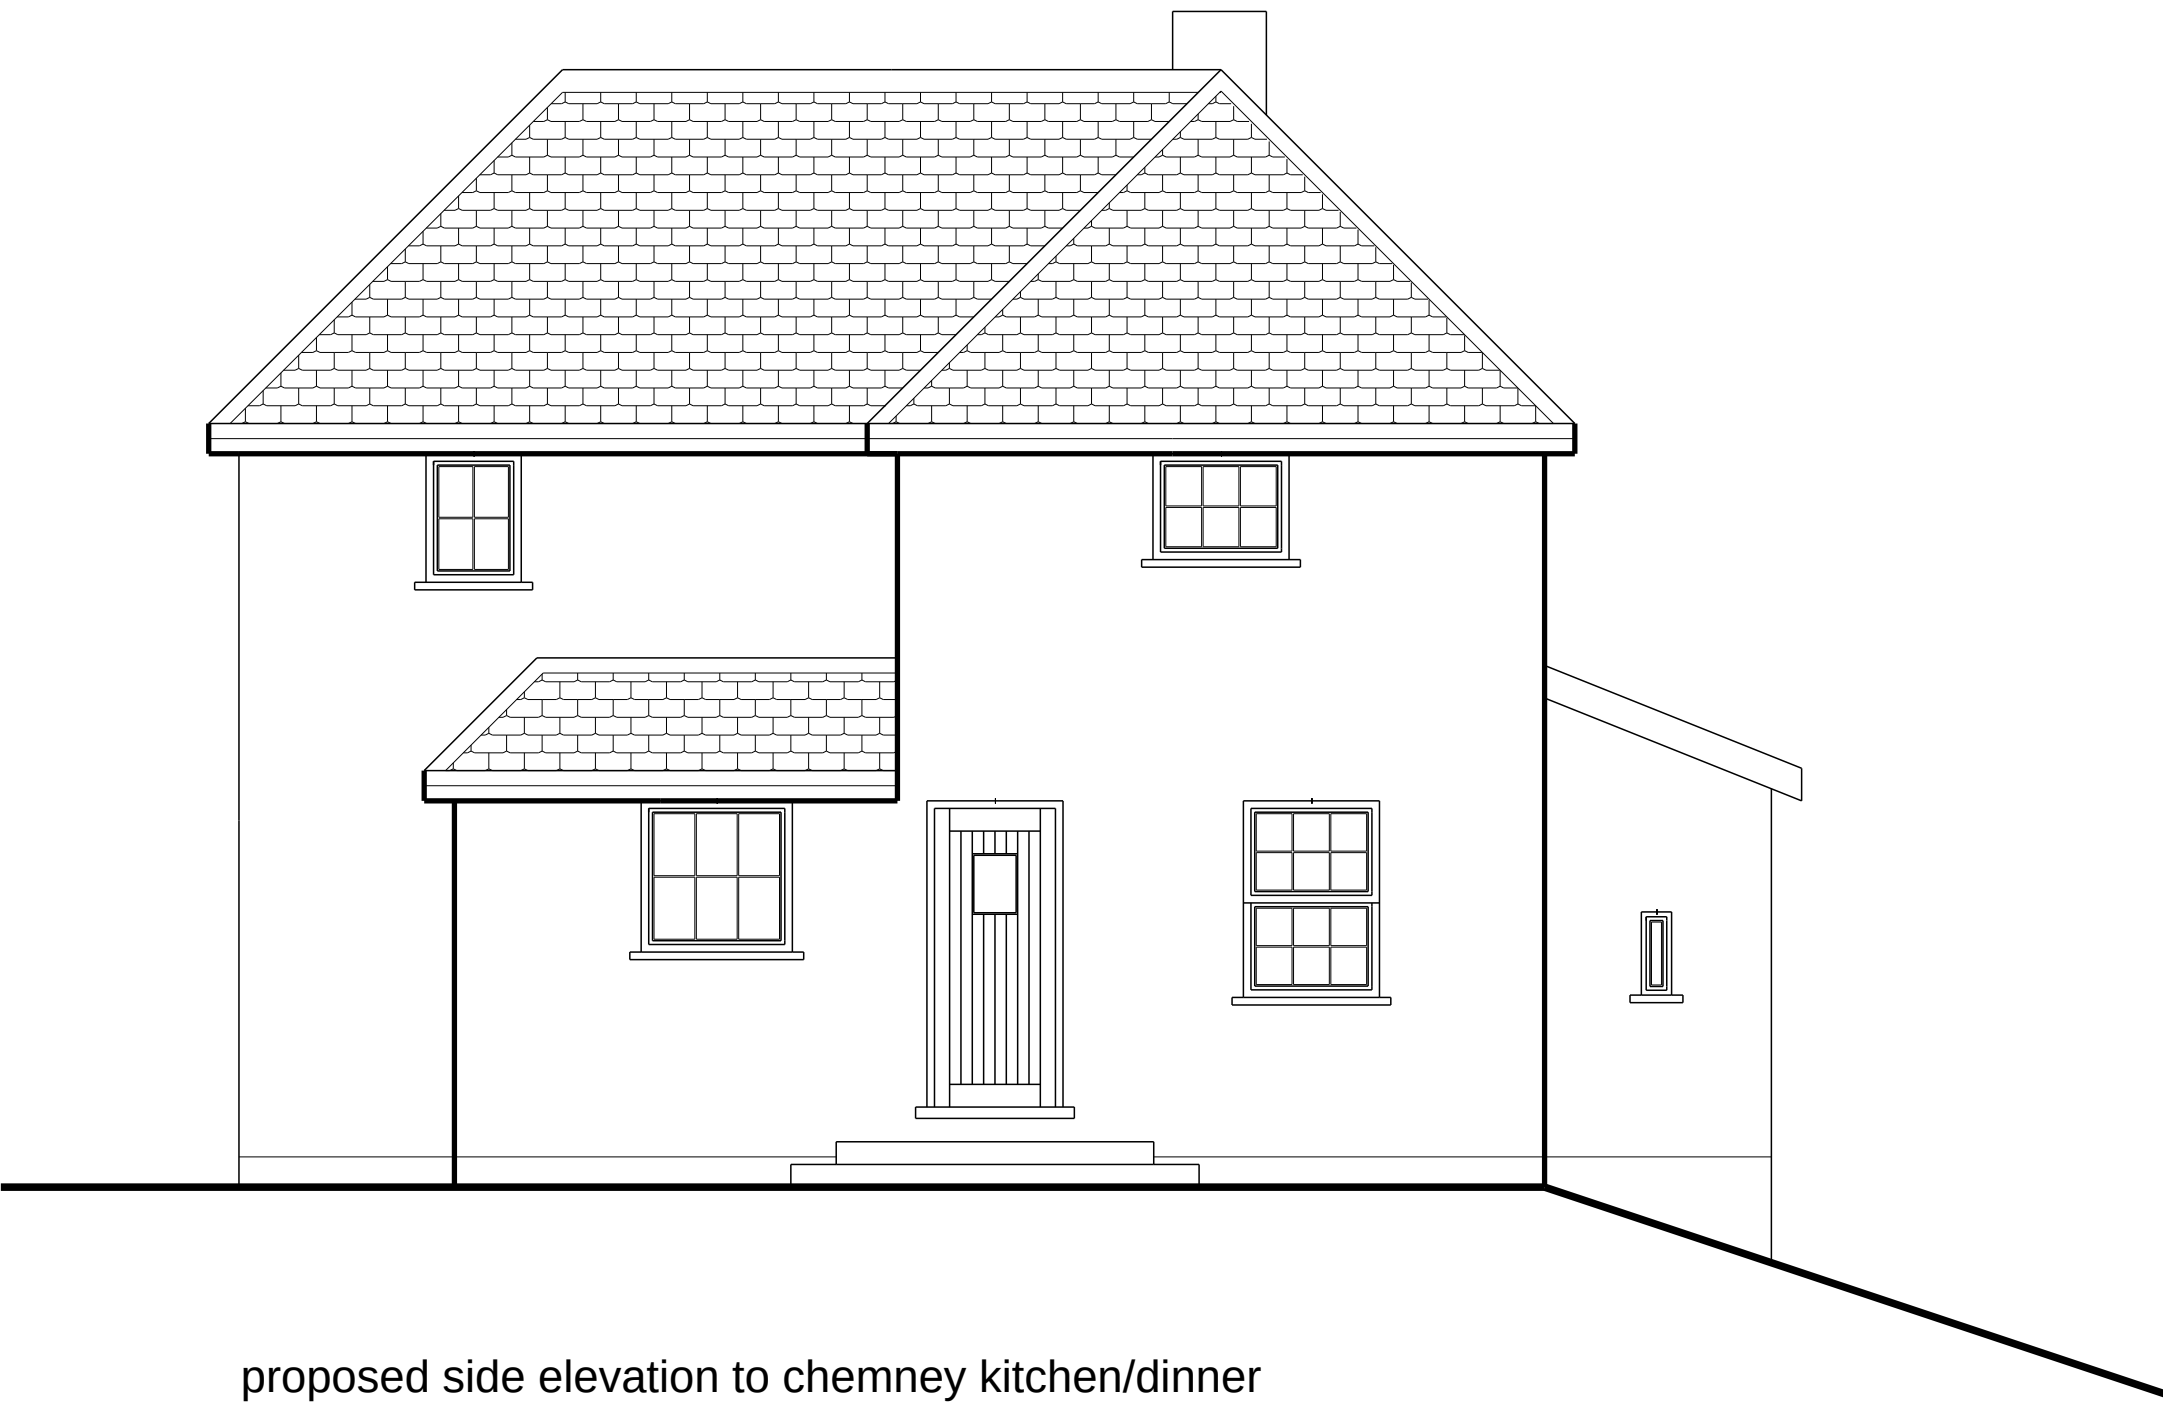


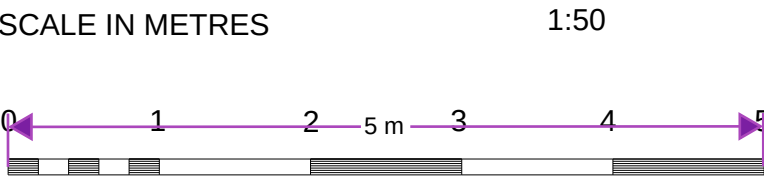

BRAMBLE HALL FARM		
OAKENDEN ROAD		
GRAVESEND		
KENT		
proposed two storey extensions		
for community interest company & dwelling		
scale:	1:50	E19.2
date:	june 2025	
J. S. Alford RIBA		
Chartered Architect		
three elms, pip's view, cooling, rochester, kent		
tel/fax: medway (01634) 220165		