


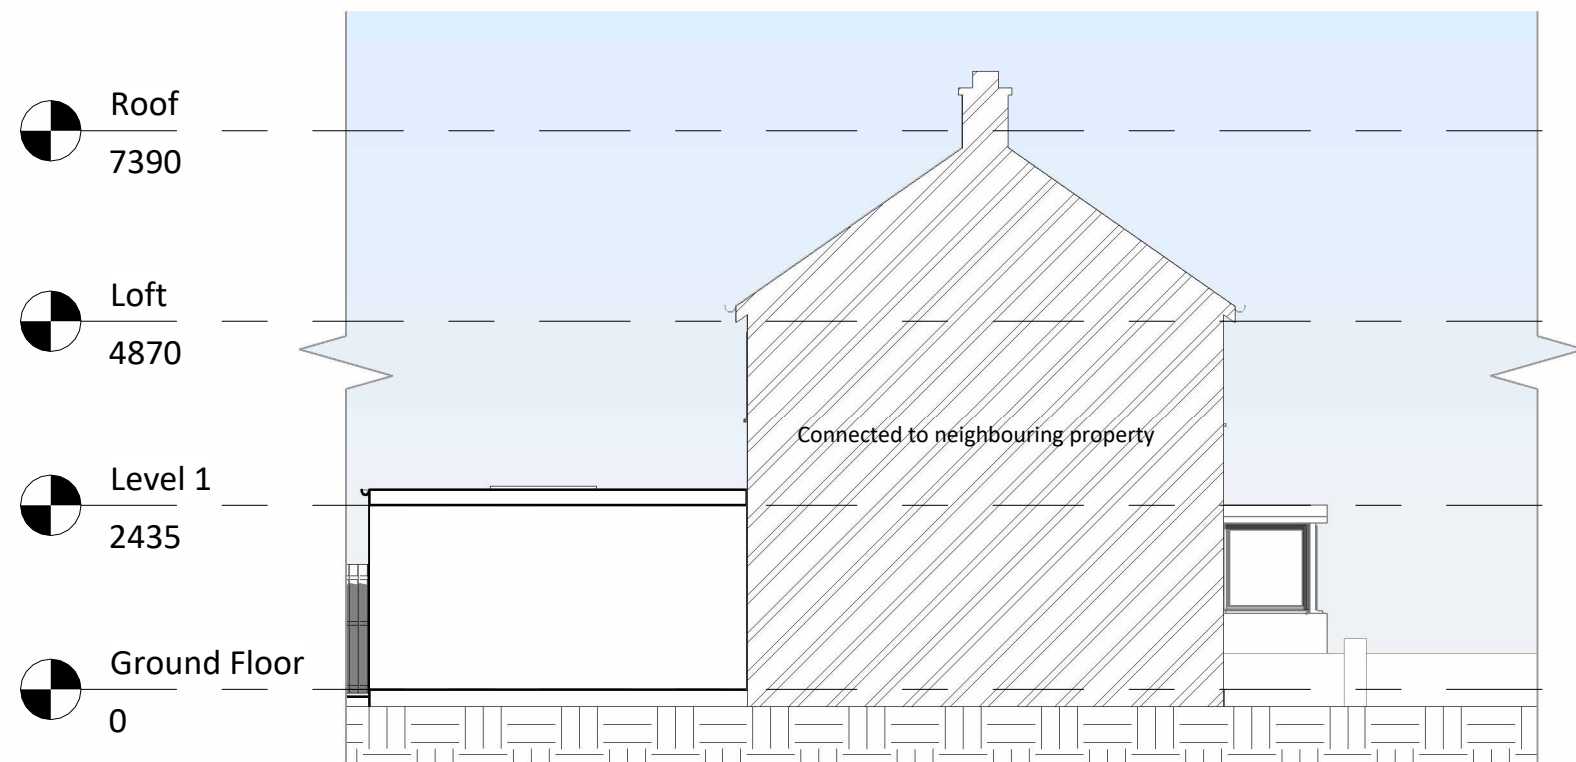

1 Proposed Left Elevation
1 : 100



2 Proposed Right Elevation
1 : 100



NOTES:

DISCLAIMER:
ALL DIMENSIONS IN MM UNLESS OTHERWISE STATED.
CONTRACTORS TO CONFIRM ALL DIMENSIONS ON SITE. ALL DRAWINGS MUST BE READ IN CONJUNCTION WITH THE ARCHITECT'S DRAWINGS.



Bourne Court, Southend Rd, Woodford,
Woodford Green IG8 8HD
W: www.archimedesd.co.uk
E: info@archimedesd.co.uk
M: +447418321646

Rev	Date	Details Of Issue	Initials
-----	------	------------------	----------

Status

Proposed Elevation 02

Site Address:

32 St Chad's Dr Gravesend
DA12 4EL UK

Client:

Mery Mery

Project:

32 St Chad's Dr Gravesend DA12
4EL

Drawn HD	Date: 03/04/2026	Scale (at A3) 1 : 100
Drg no. 205	Revision No. A	