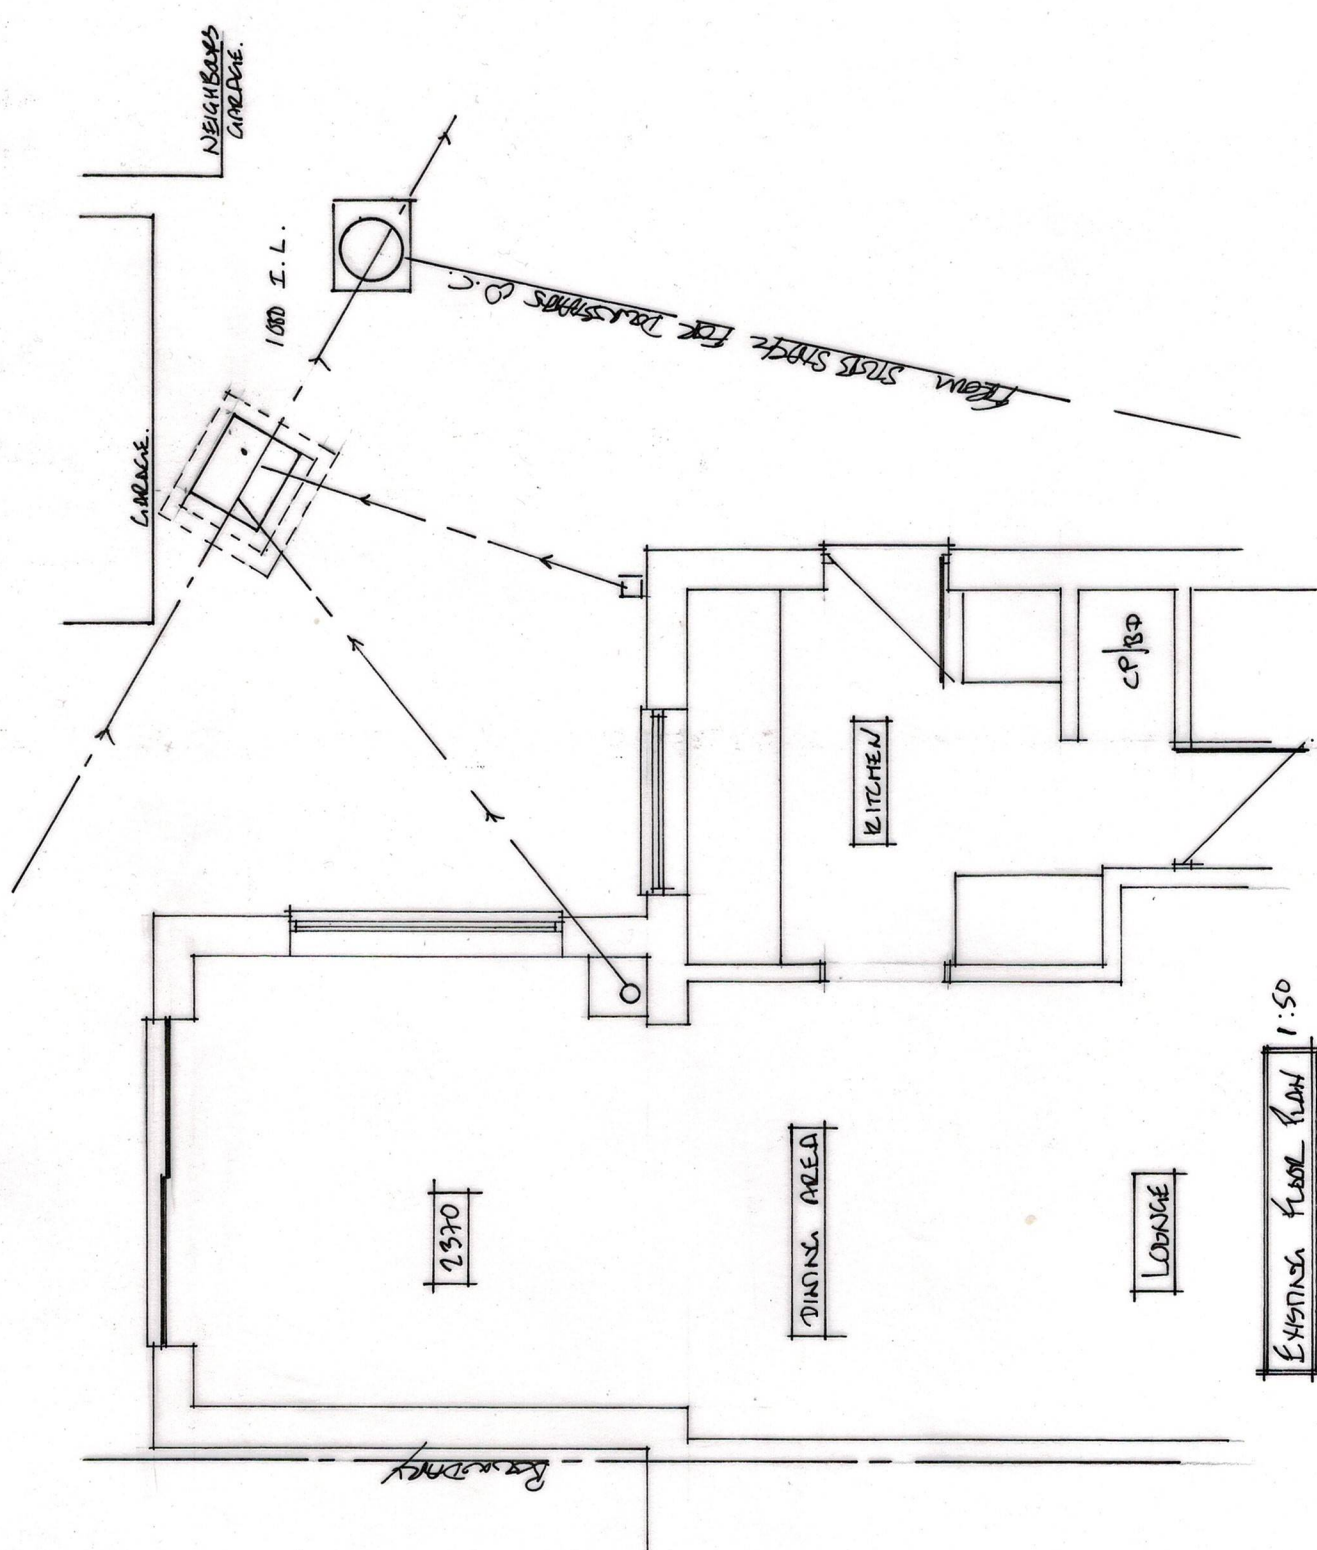
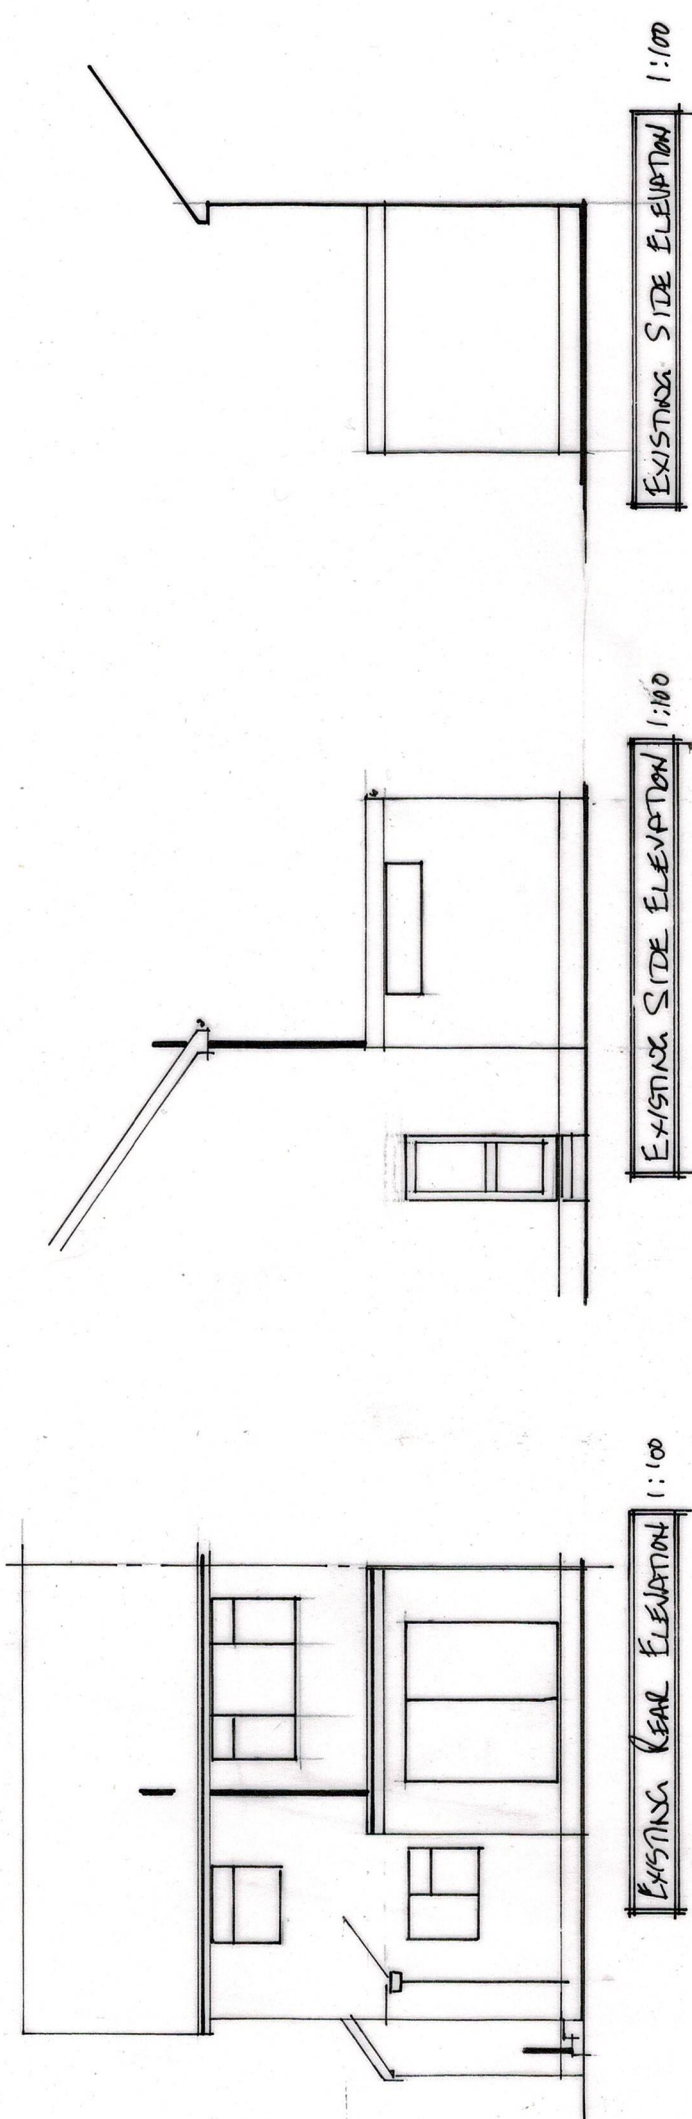


SINGLE STOREY REAR EXTENSION AND INTERNAL ALTERATIONS		MISS C. BAILEY 16 KELSO DRIVE LEAVESSEND REAR DRAIN LANE	
DATE 2/4/24	SCALE 1/50 1/100	DRAWN 24/03/04	01