




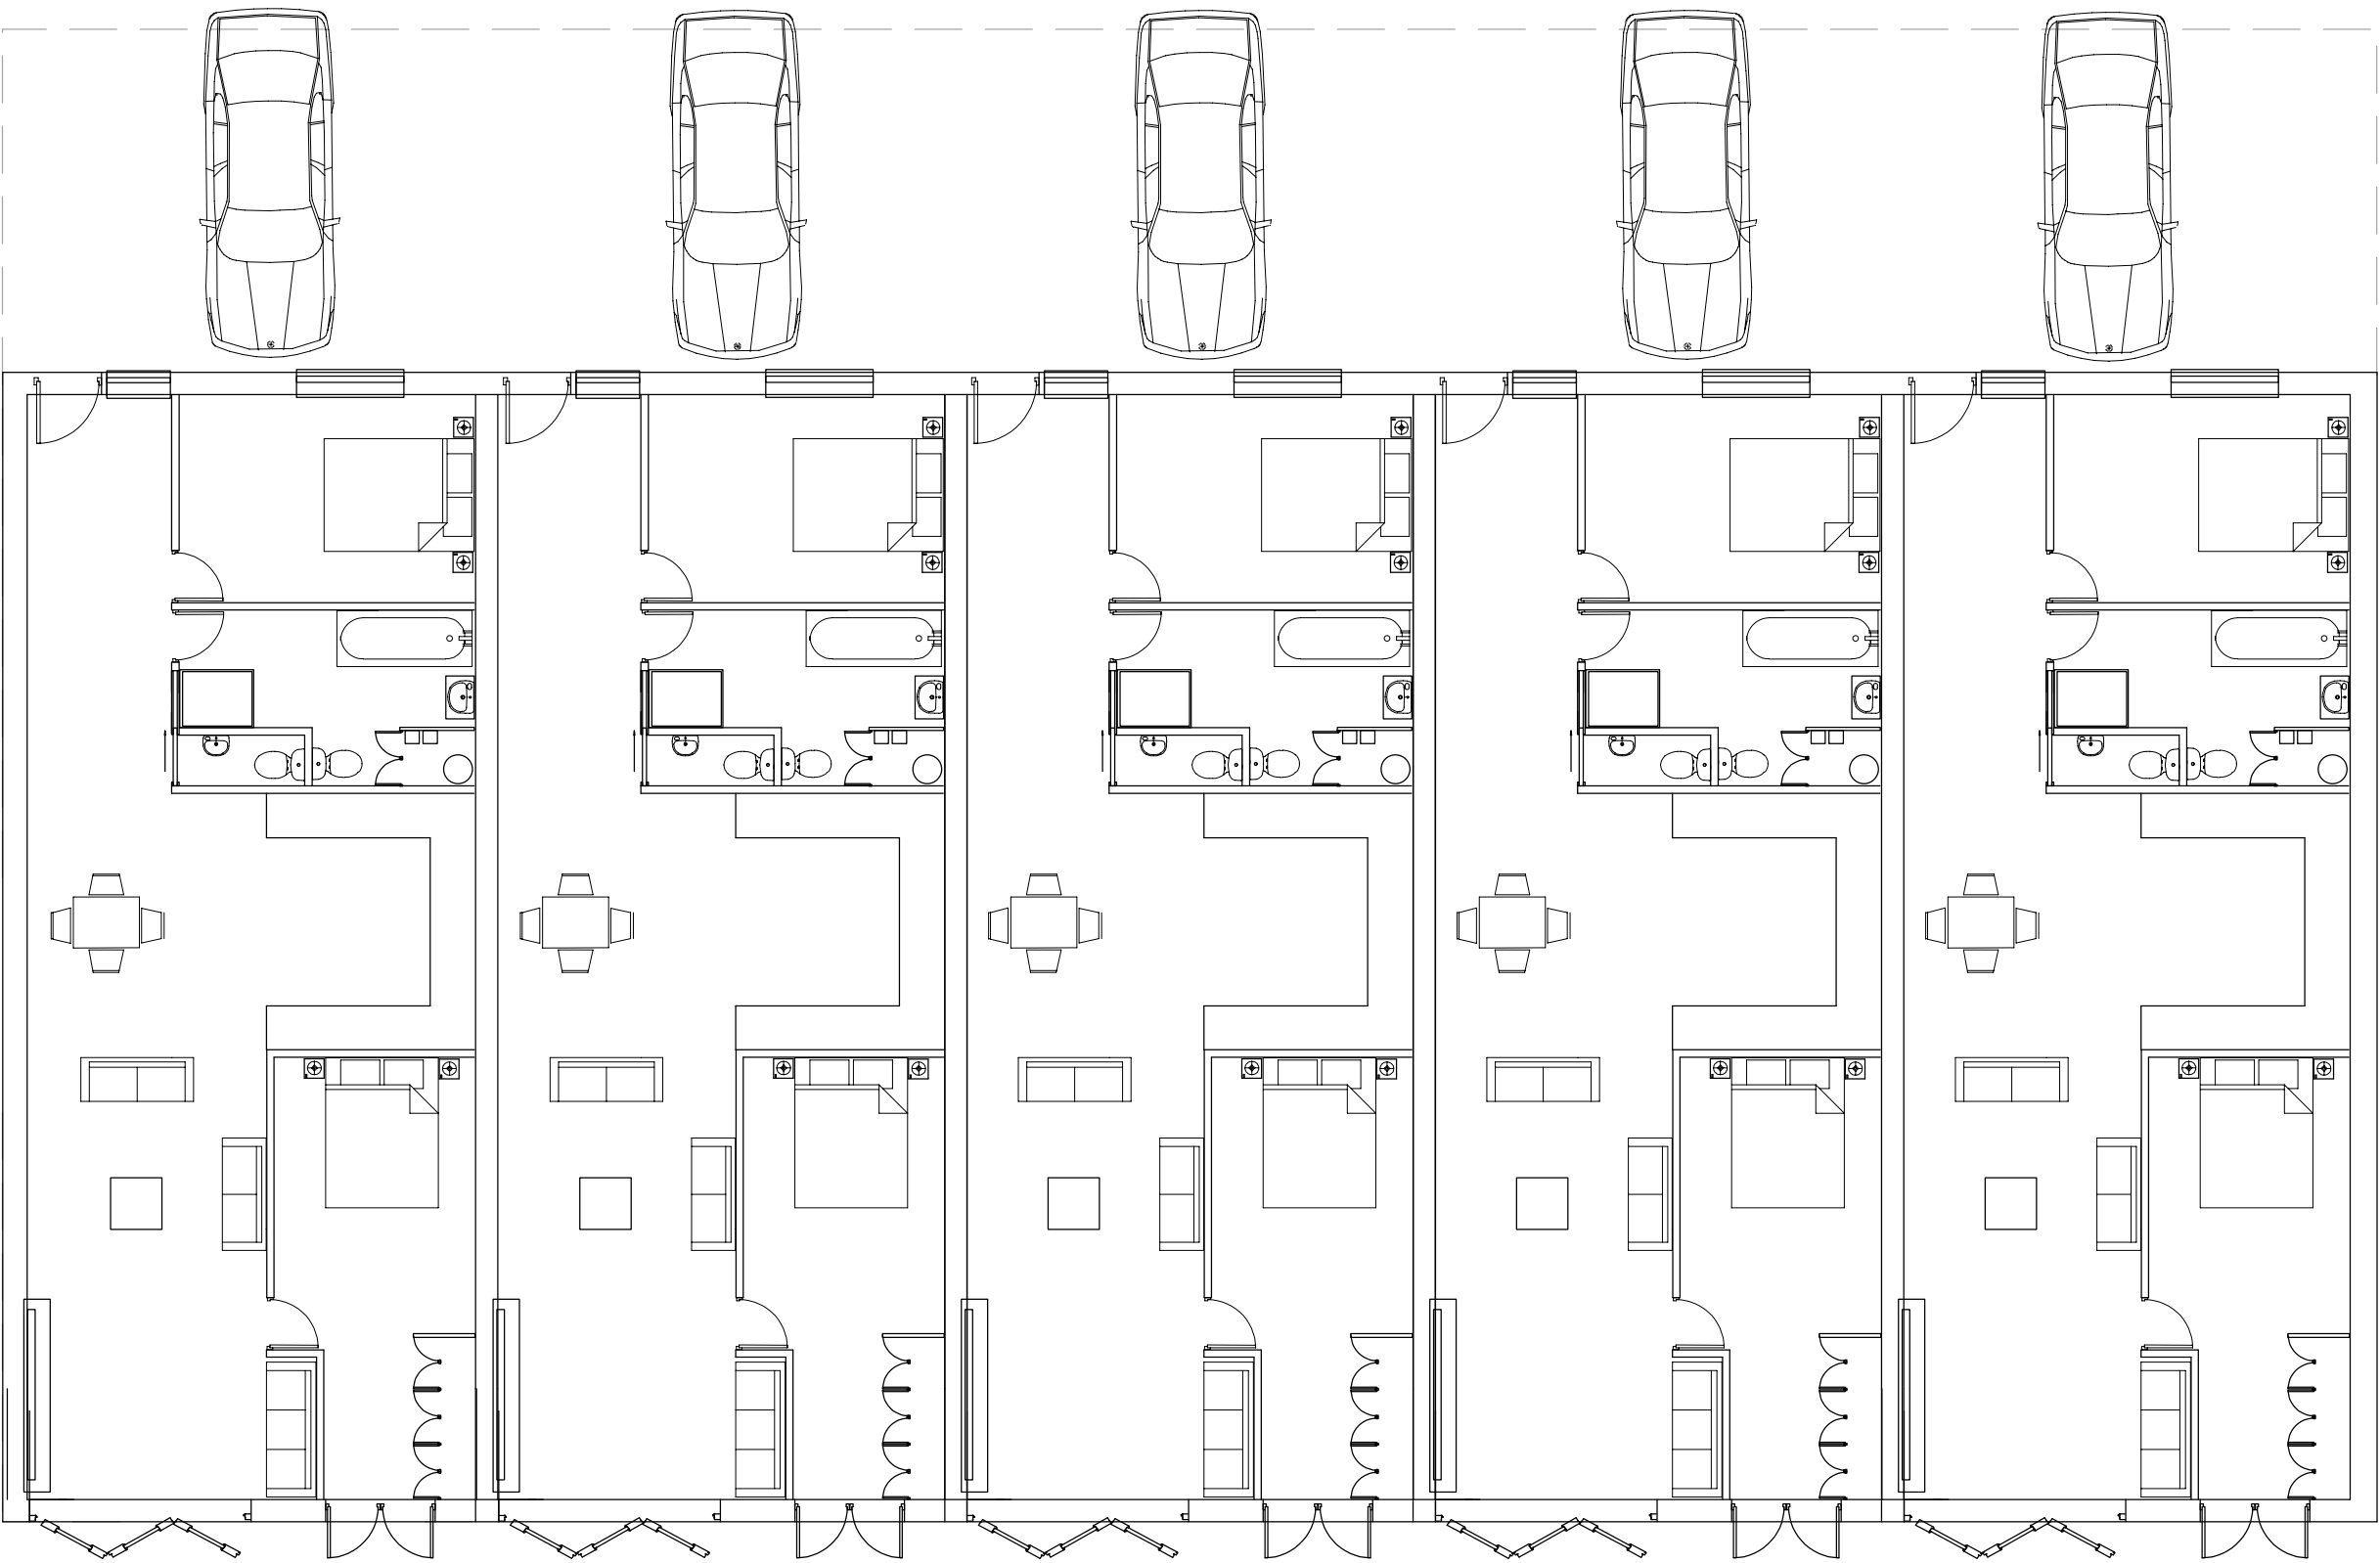


90 SQM Each

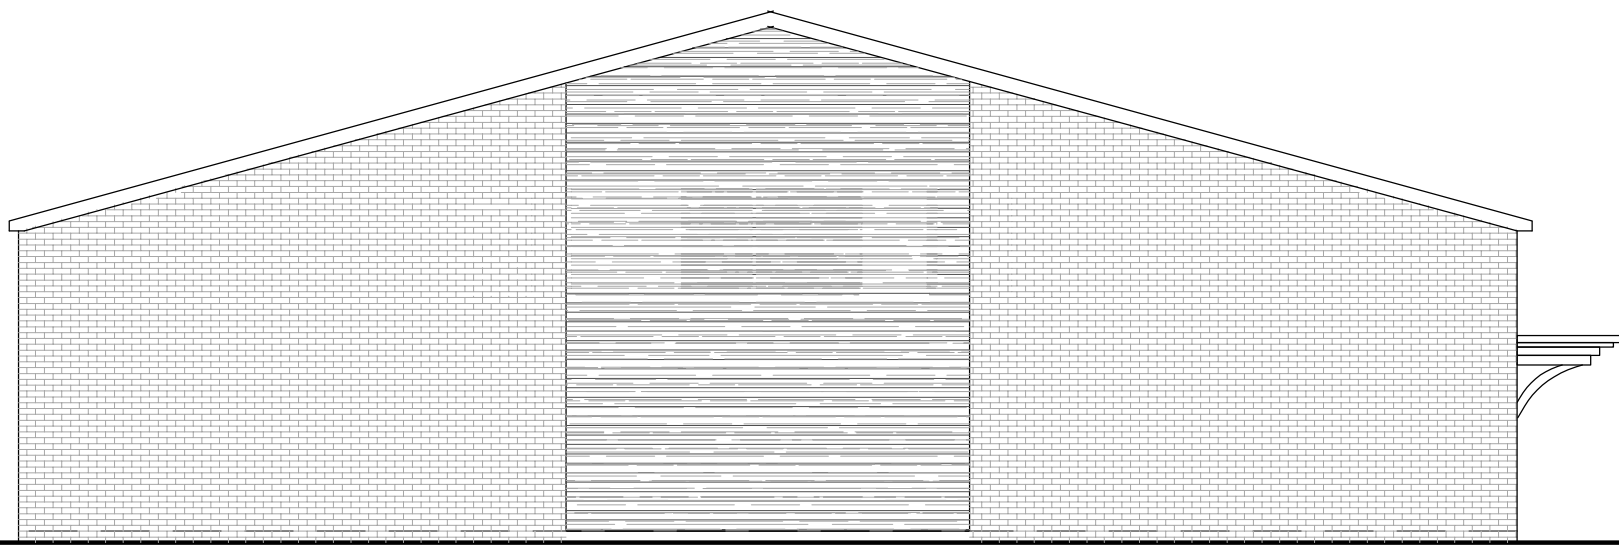


NORTH EAST ELEVATION PROPOSED

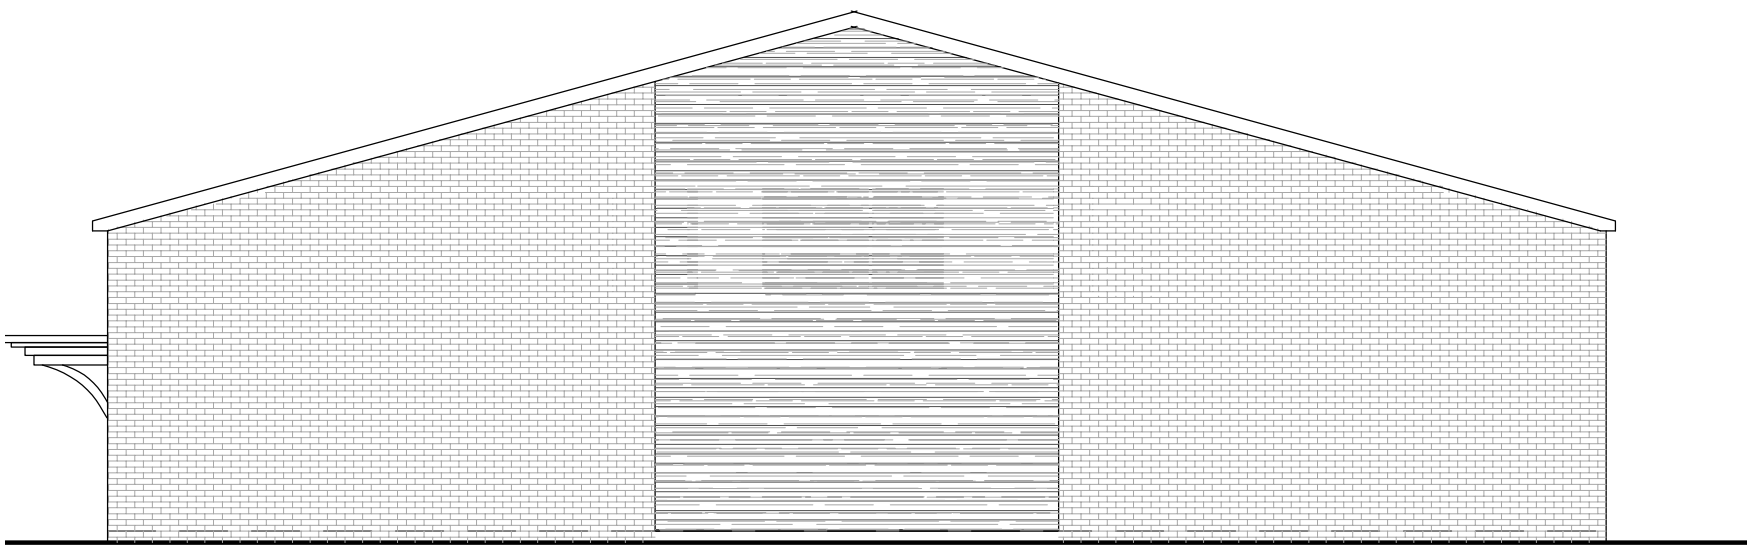

SOUTH WEST ELEVATION PROPOSED

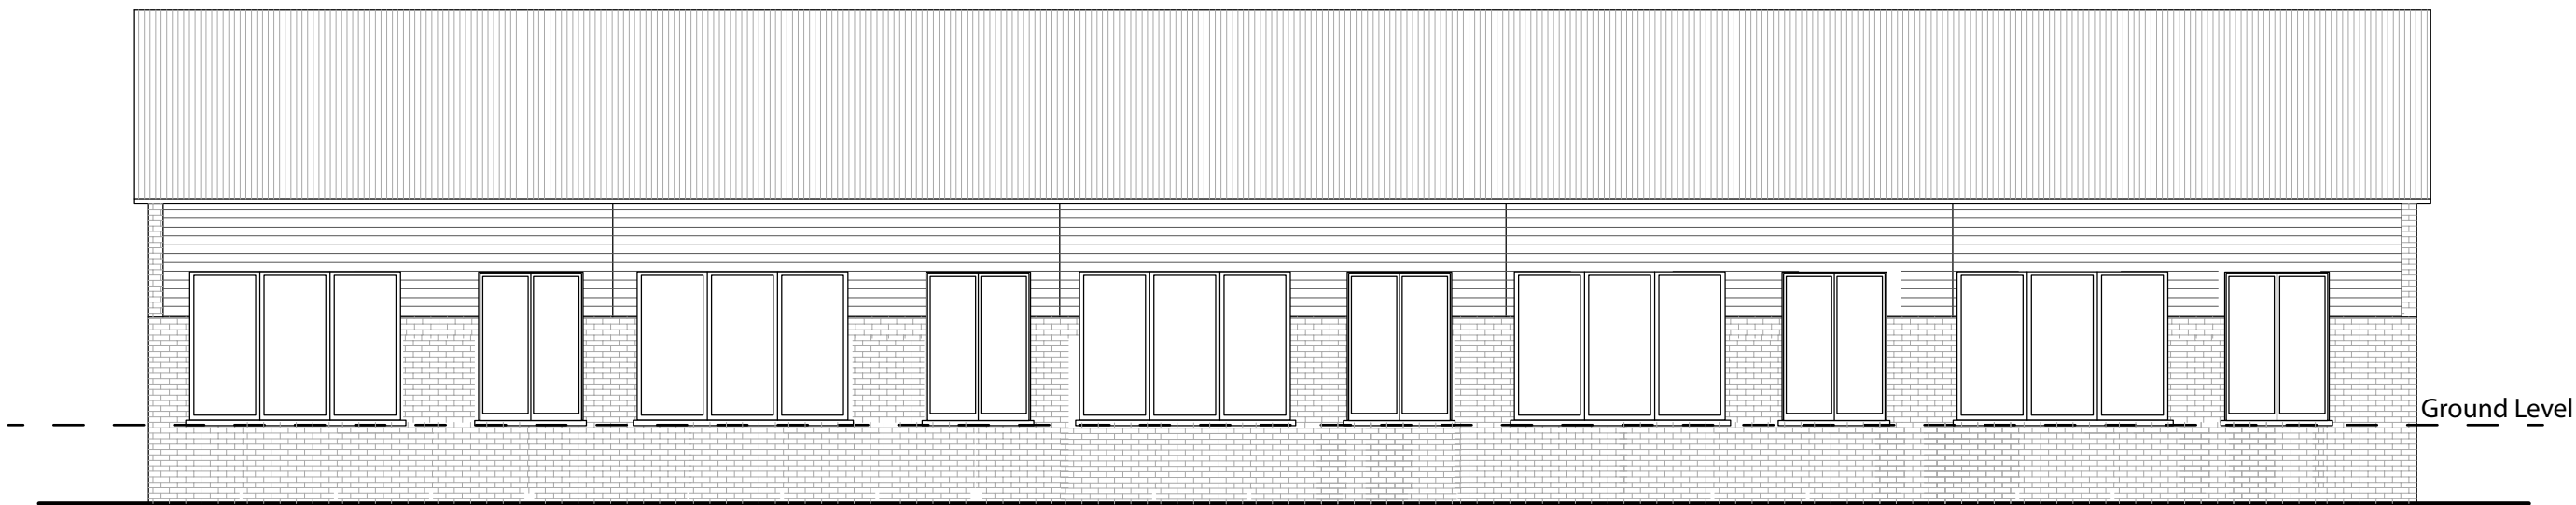

SOUTH EAST ELEVATION PROPOSED

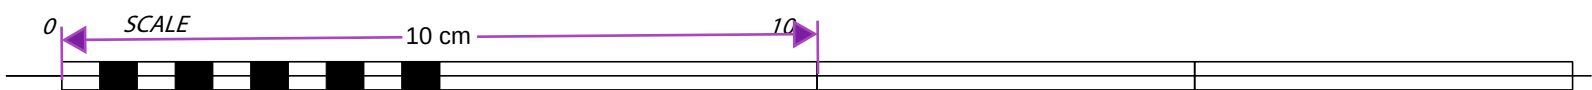

Scale
1:100

Size
A2