




Location Plan - Scale 1:1250

100.01 m

1:1250

0 10m 50m 100m

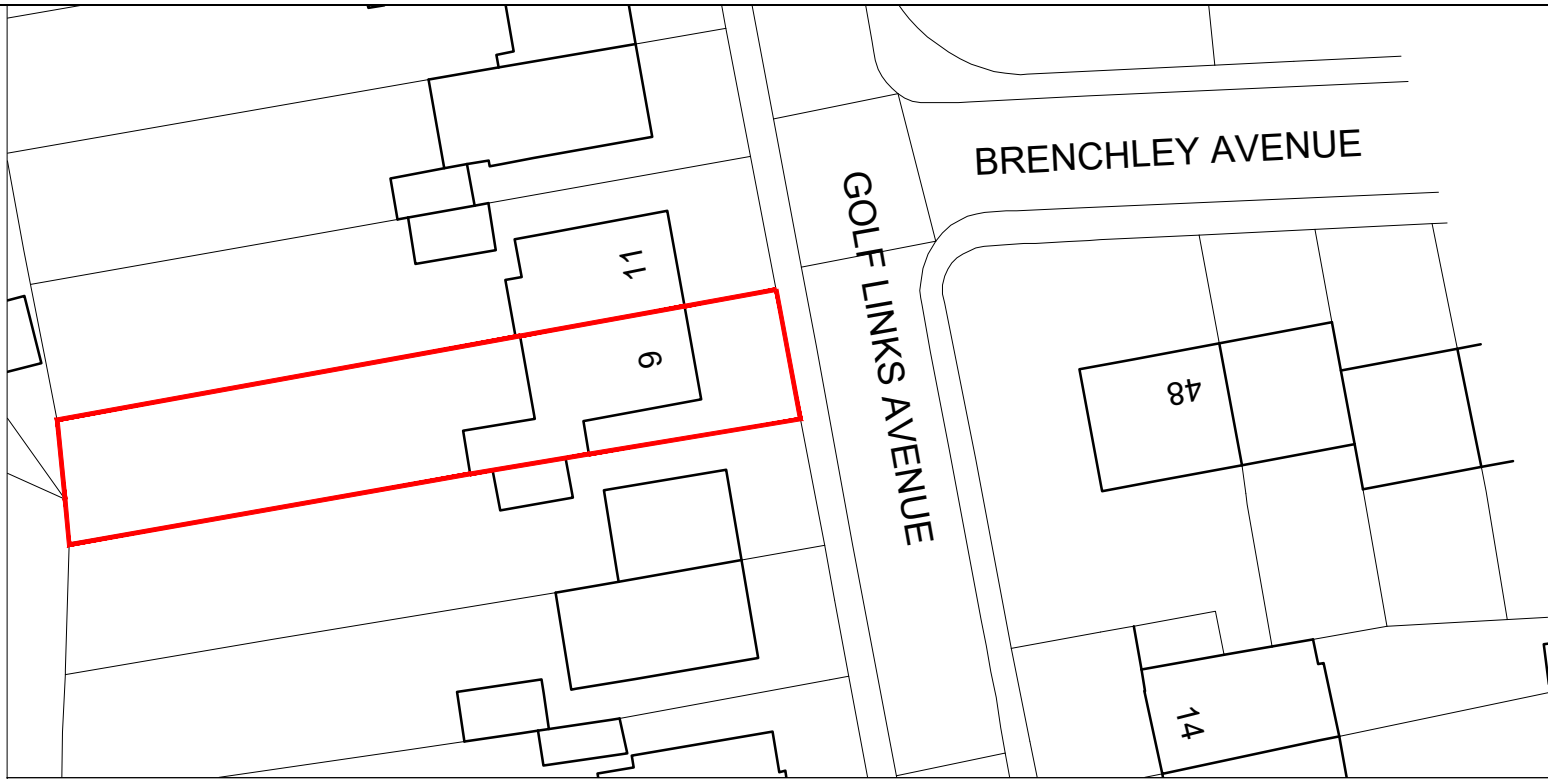


Existing Block Plan - Scale 1:500

40m

1:500

0 5m 20m 40m

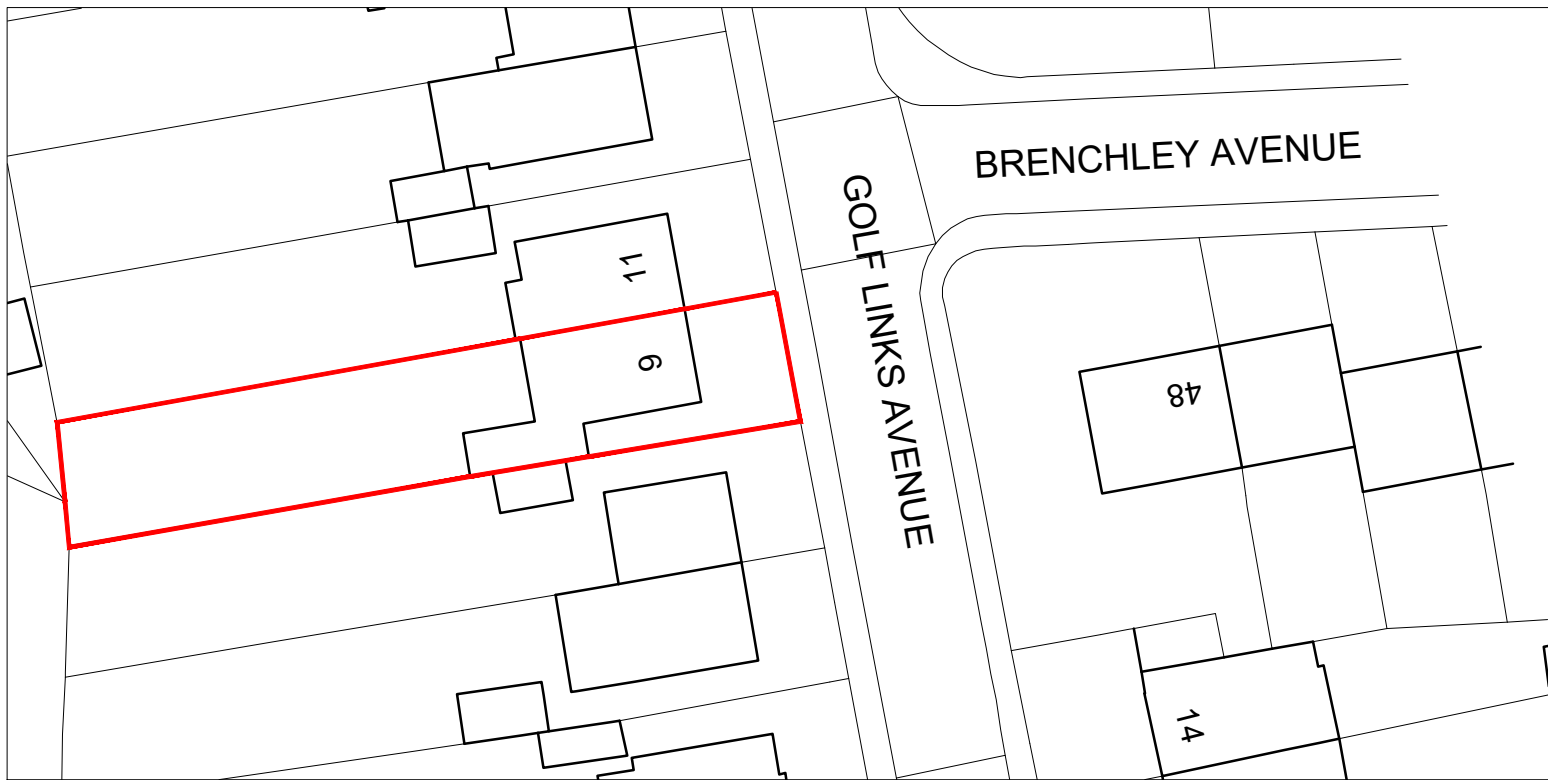

Proposed Block Plan - Scale 1:500

40.01 m

1:500

0 5m 20m 40m

Legal Info

1. ©Bucknall Design.
2. Scales are for Planning Purposes only. Drawing not for construction.
Contractors are not to scale from this drawing in either paper or digital form. Use written dimensions only. All dimensions are given in millimeters unless otherwise stated.
3. All survey information by others. Check all dimensions on site. Site boundaries to be confirmed by client solicitors with reference to title deeds.
4. This drawing is intended for use by the commissioning client only. BD do not assume any liability to any third party for the information herein.

EX 1250 Location Plan & Existing/Proposed Block Plans

00/00/00 XX
First Issue

JOB TITLE
9 Golf Links Avenue
Gravesend, DA11 7PA

DWG TITLE
Location Plan &
Existing/Proposed Block Plans

DATE 15/05/25 CHECKED BY TB

DWG NO. 1068[EX]1250 REV. STATUS Preliminary

A3 ©BUCKNALL DESIGN
Do not scale this drawing. All dimensions to be checked on site.



Architect
RIBA Chartered Practice

bucknalldesign.co.uk
tom@bucknalldesign.co.uk