


Existing Block Plan

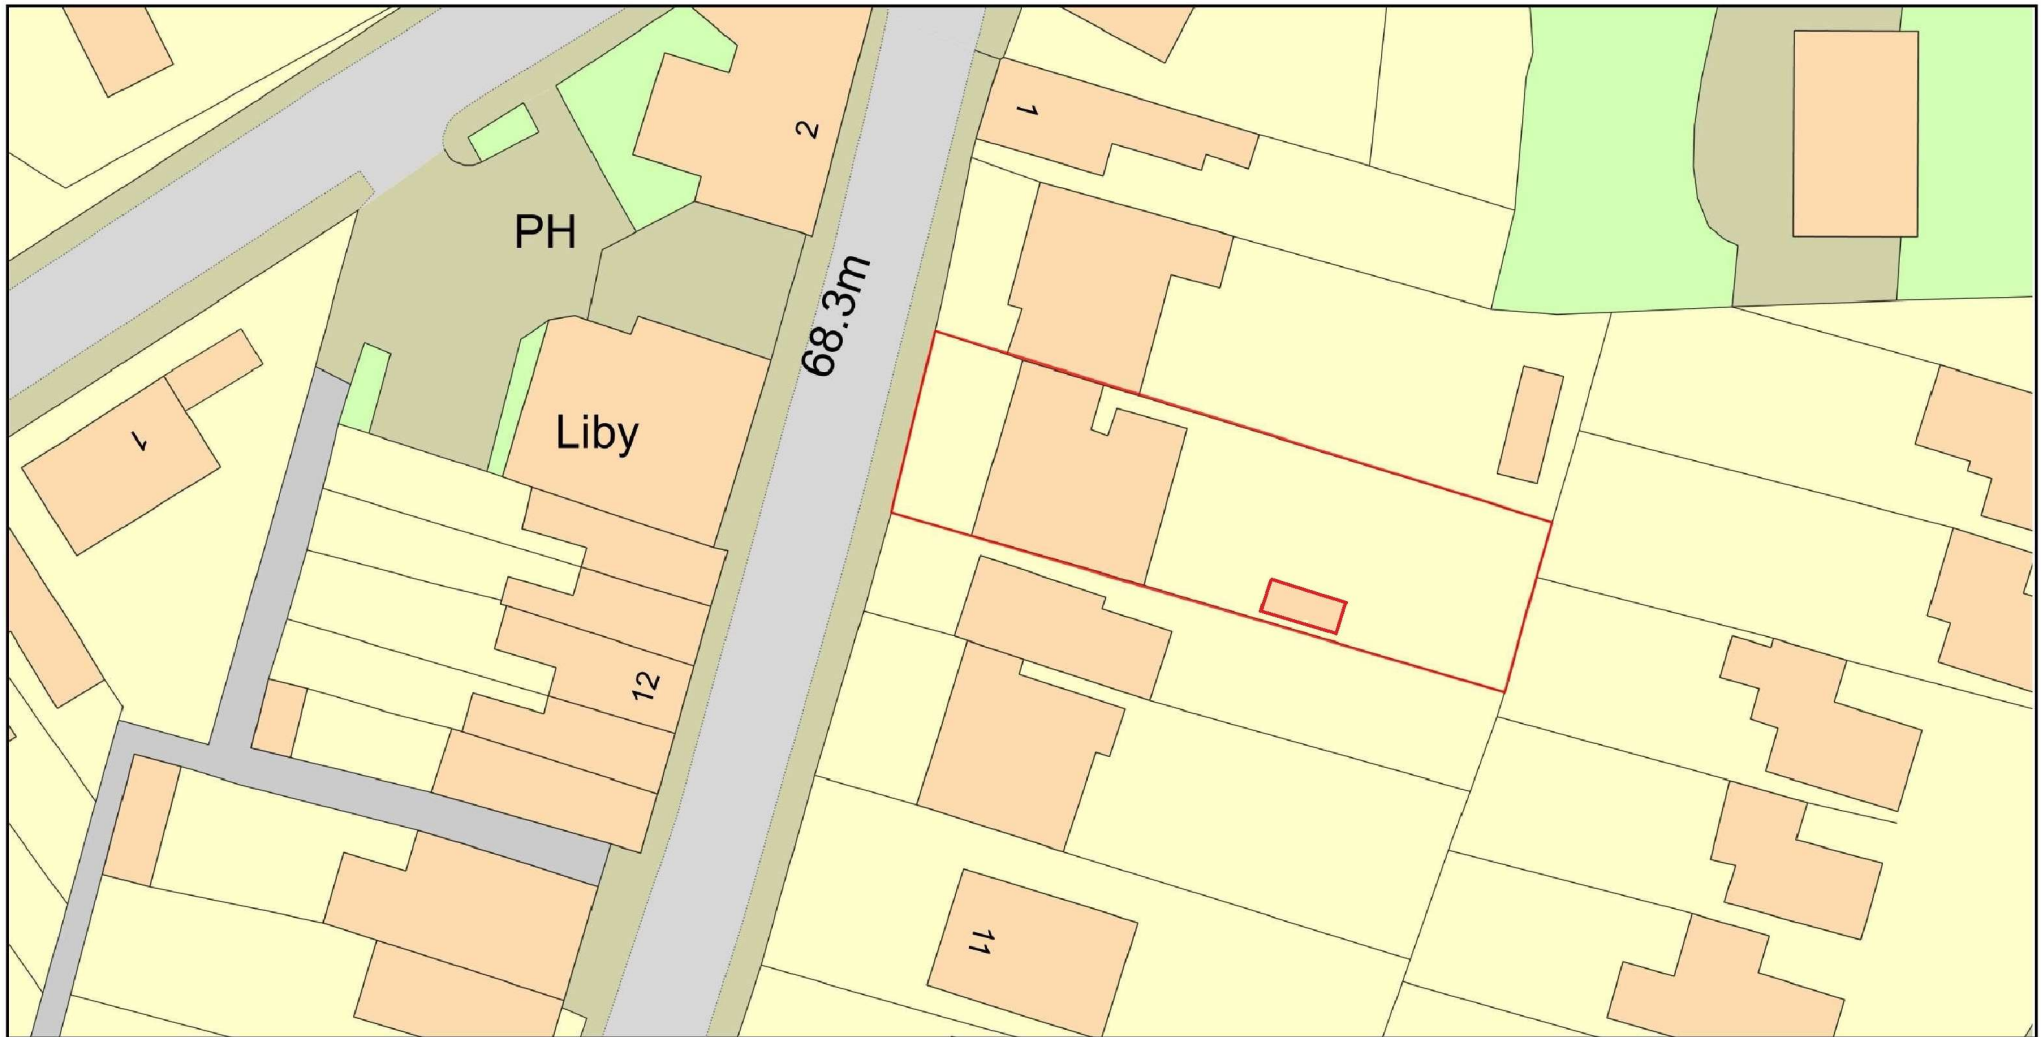

0 20
Metres



Plan Produced for: MRC Planning Ltd

Date Produced: 13 May 2025

Plan Reference Number: TQRQM25133162605062

Scale: 1:500 @ A4

© Crown copyright and database rights 2025 OS 100042766

