





EXISTING BLOCK PLAN scale 1:500

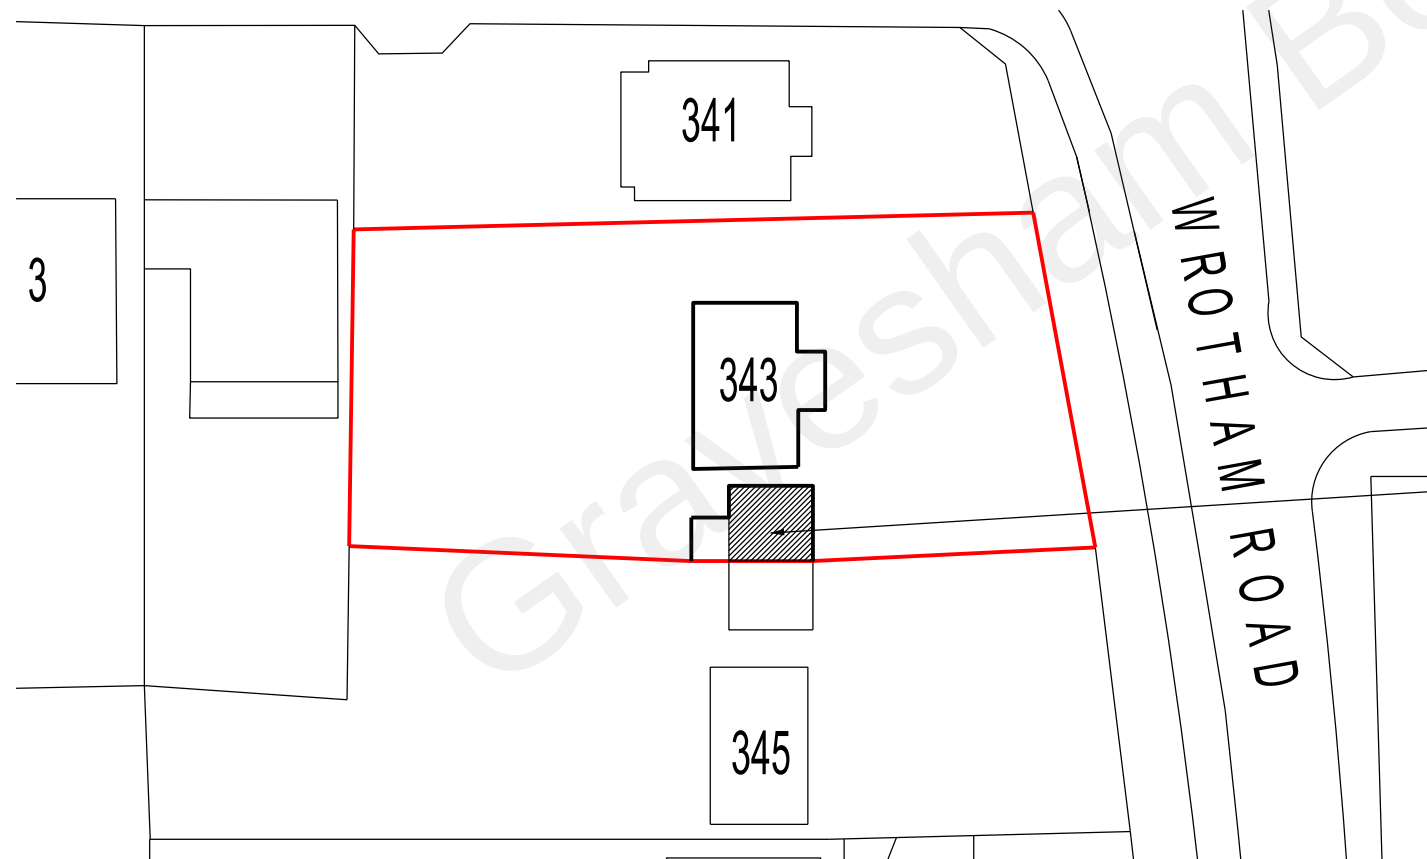

PROPOSED BLOCK PLAN scale 1:500



outline of extension  
shown hatched

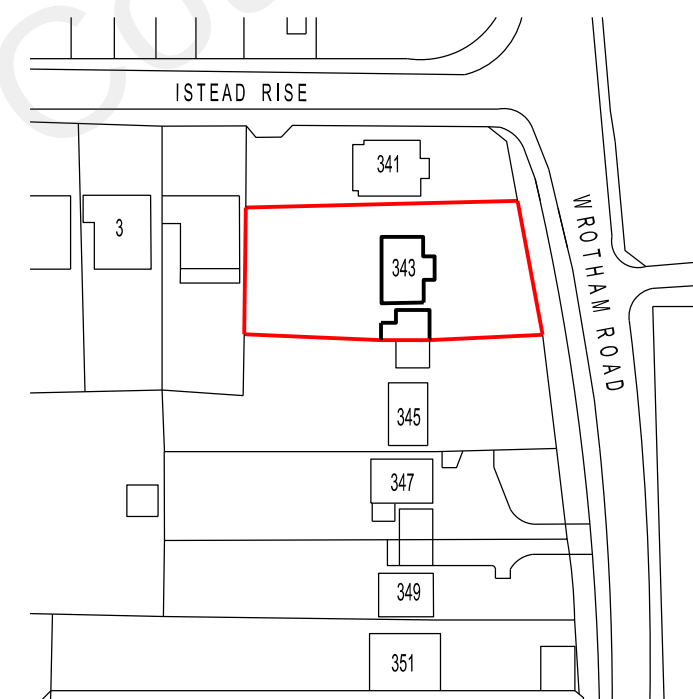

SITE LOCATION PLAN scale 1:1250



## PLANNING APPLICATION

|                               |      |
|-------------------------------|------|
| REVISION                      | DATE |
| ARCHITECT                     |      |
| TA ARCHITECTS                 |      |
| 11 JOYDENS WOOD ROAD BEXLEY   |      |
| KENT DA5 2HS Tel 07905 130591 |      |
| ta140256@googlemail.com       |      |

|                                                                                       |
|---------------------------------------------------------------------------------------|
| JOB                                                                                   |
| PROPOSED 1ST FLOOR GARAGE<br>EXTENSION AT<br>343 WROTHAM ROAD<br>ISTEAD RISE DA13 9EF |

|                                                    |
|----------------------------------------------------|
| DRAWING                                            |
| EXISTING SITE LOCATION AND<br>PROPOSED BLOCK PLANS |

|                    |           |
|--------------------|-----------|
| SCALE              | DATE      |
| 1:500 & 1250 AT A3 | JULY 2021 |

|             |
|-------------|
| DRAWING NO. |
| CW/01       |