



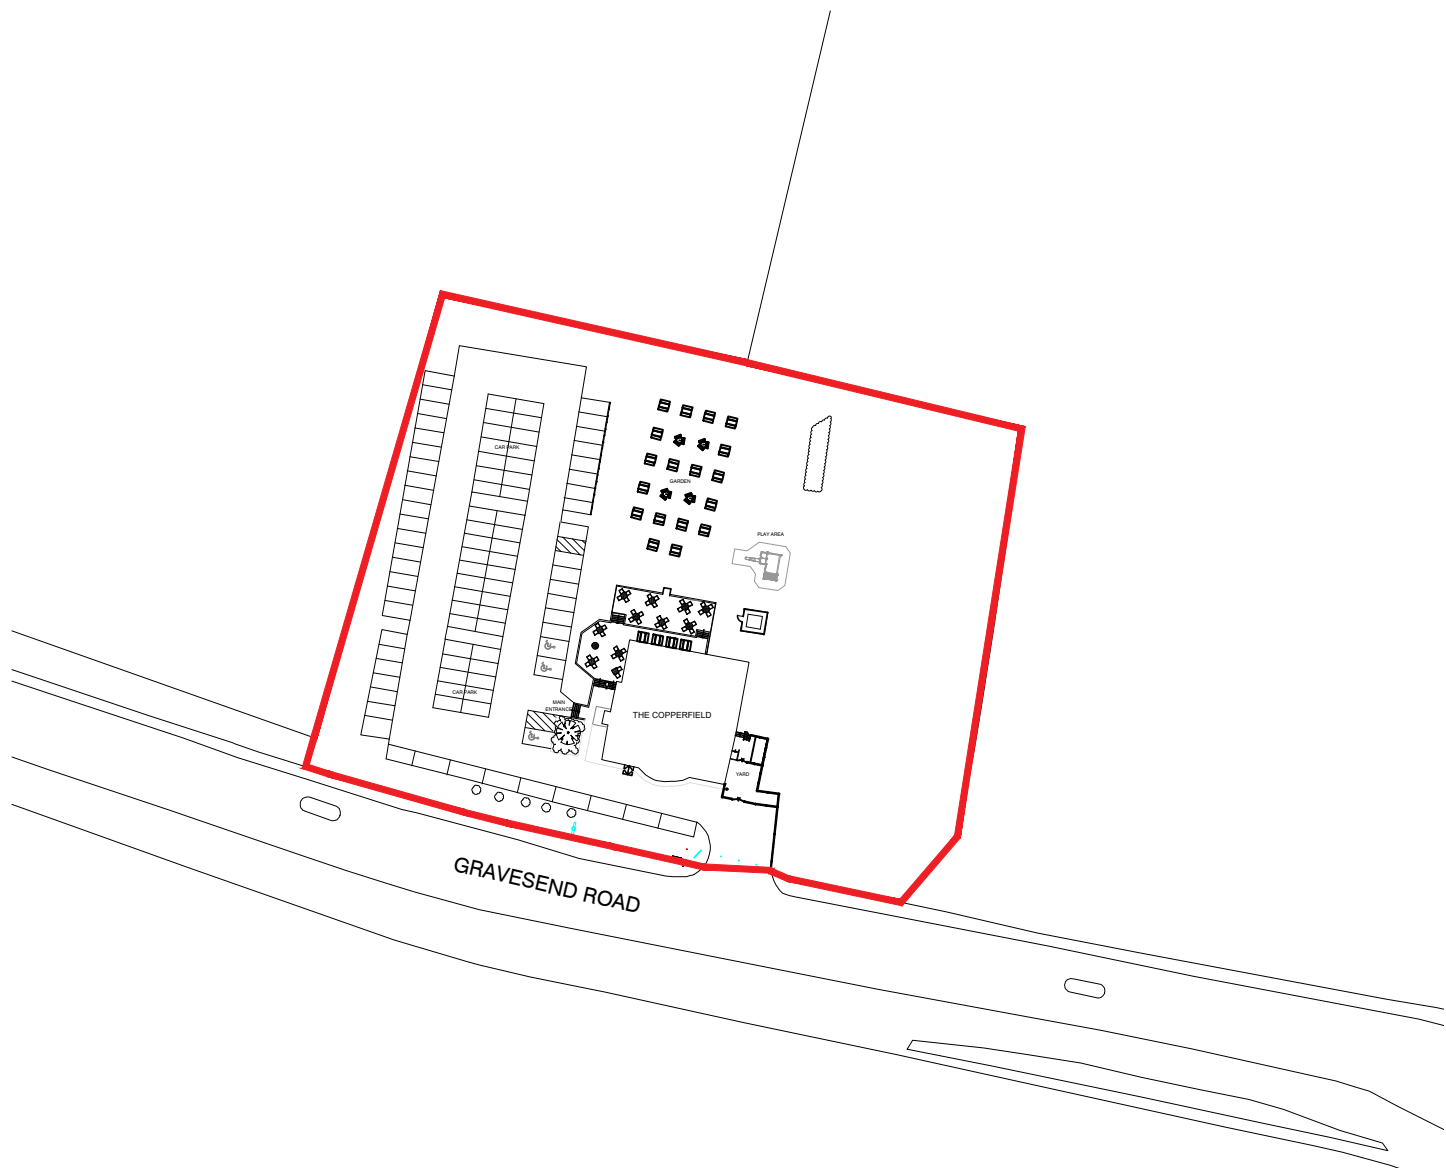

LOCATION PLAN
Scale: 1:1250 @ A4

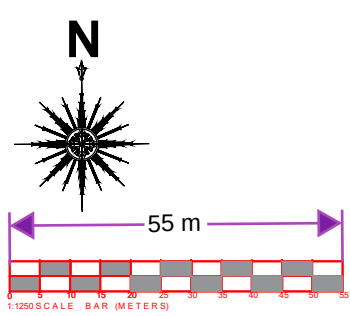

/		FIRST ISSUE		14/04/25	
*****WRITTEN DIMENSIONS TO BE USED IN PREFERENCE TO SCALED DIMENSIONS. ALL DIMENSIONS TO BE CHECKED ON SITE BY CONTRACTOR & ALL DISCREPANCIES TO BE REPORTED TO JMDA					
JOB TITLE M&B EGO THE COPPERFIELD GRAVESEND RD, GRAVESEND, DA12 3JW					
DRAWING TITLE LOCATION PLAN					
DRAWING NUMBER JMDA_1777_PL_090				REVISION /	
SCALE 1:1250				SHEET SIZE A4	
DATE APR 2025		DRAWN BY SEA		CHECKED BY HF	
 Interior Architecture Graphics JMDA LTD 2 The Holmes Skipwith, York, YO8 5SL T: 01757 288 399 info@jmdaltd.co.uk www.jmdaltd.co.uk Copyright © This drawing is the property of JMDA Ltd. All rights reserved.					