



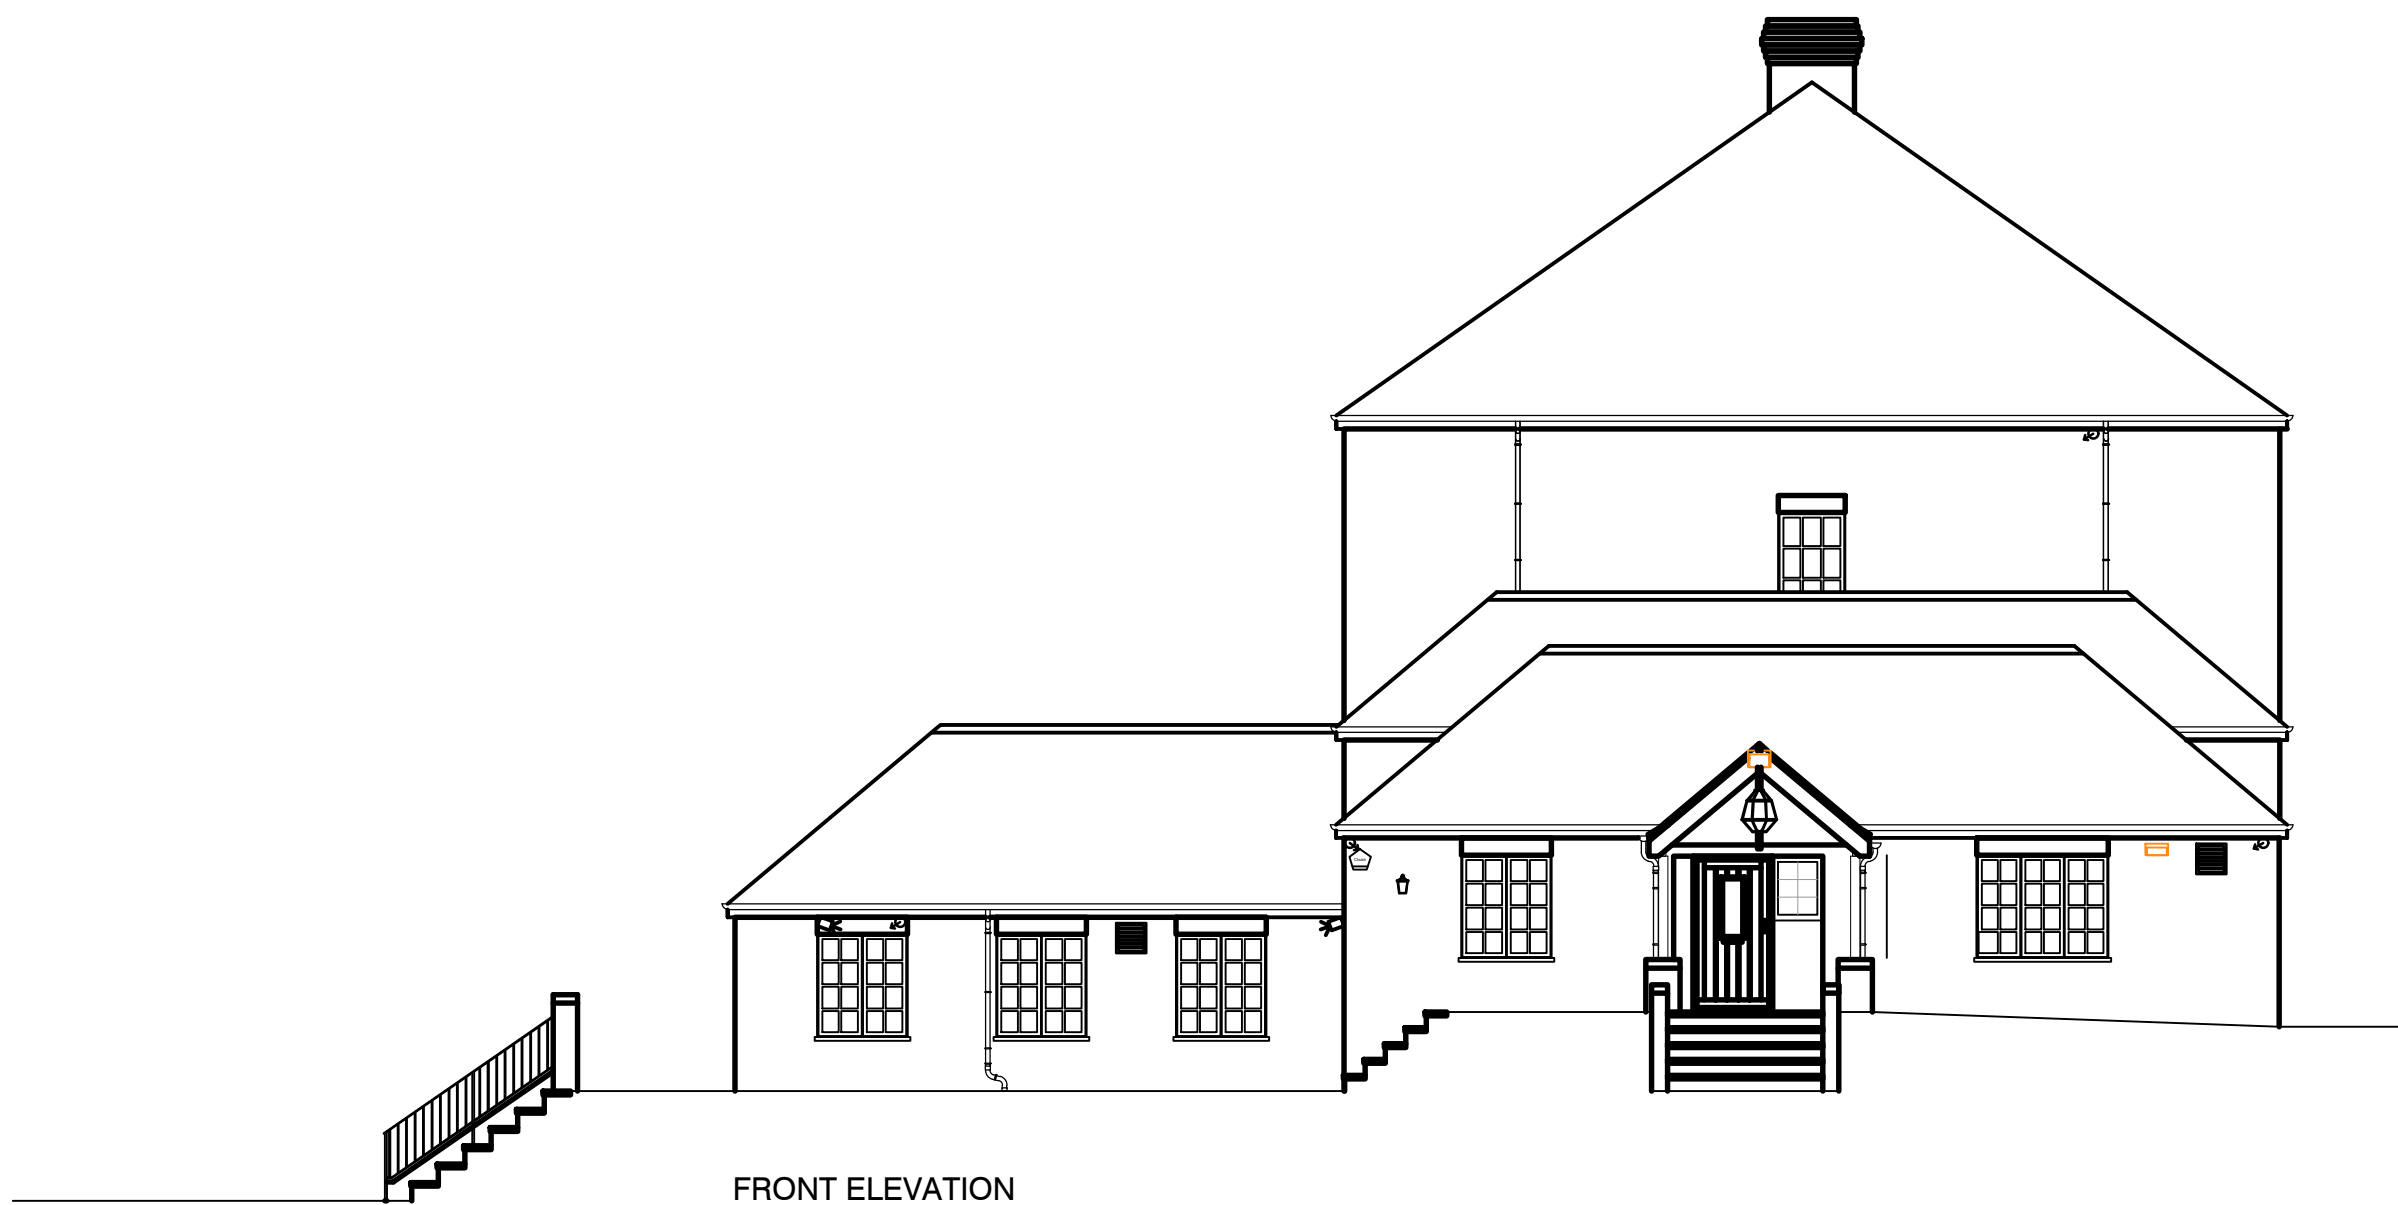


FRONT ELEVATION

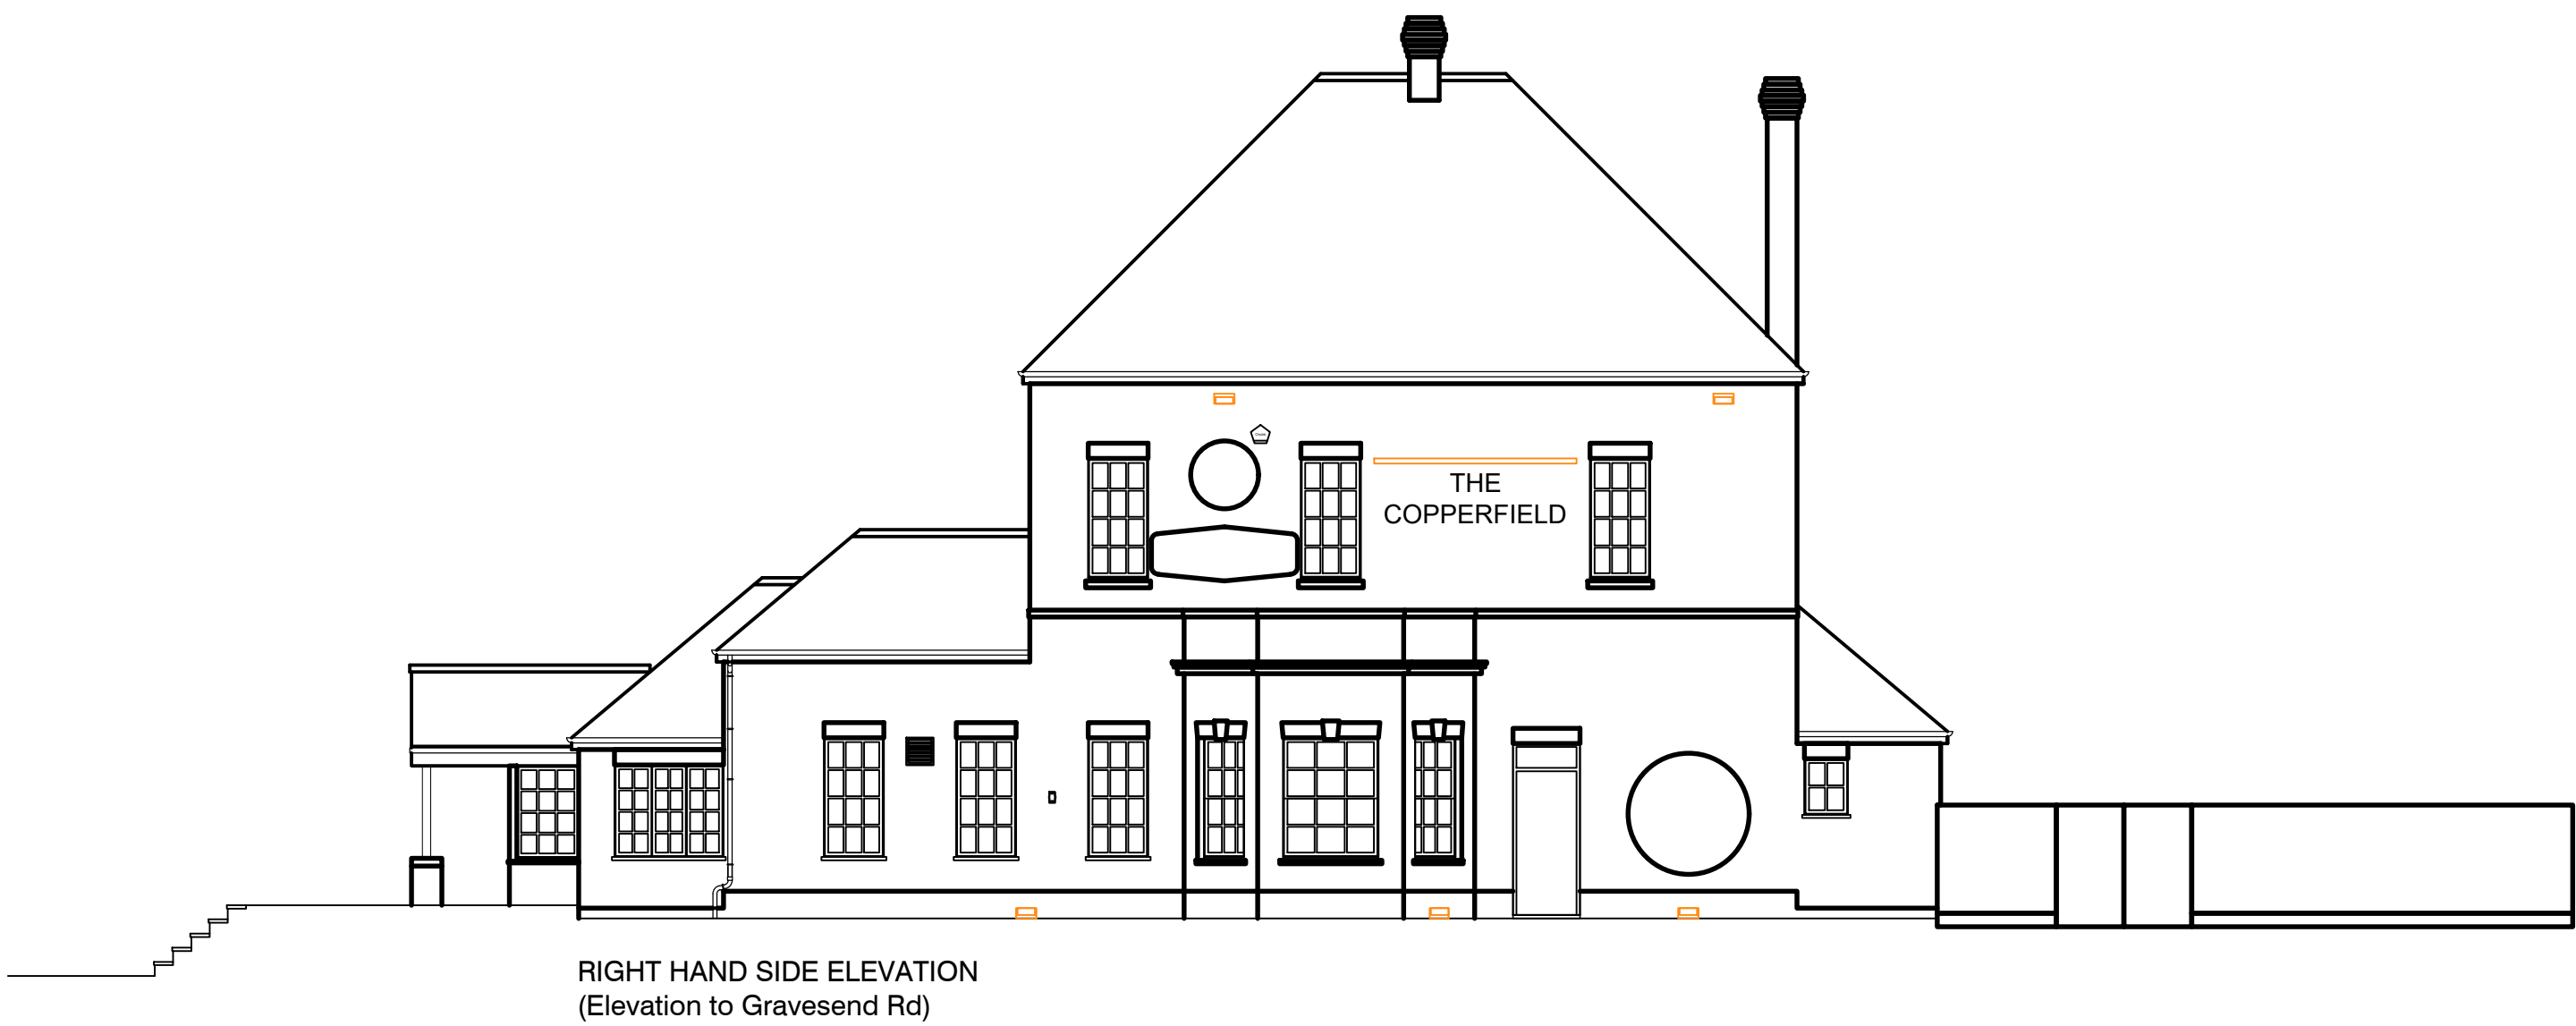


RIGHT HAND SIDE ELEVATION
(Elevation to Gravesend Rd)



LEFT HAND
SIDE ELEVATION

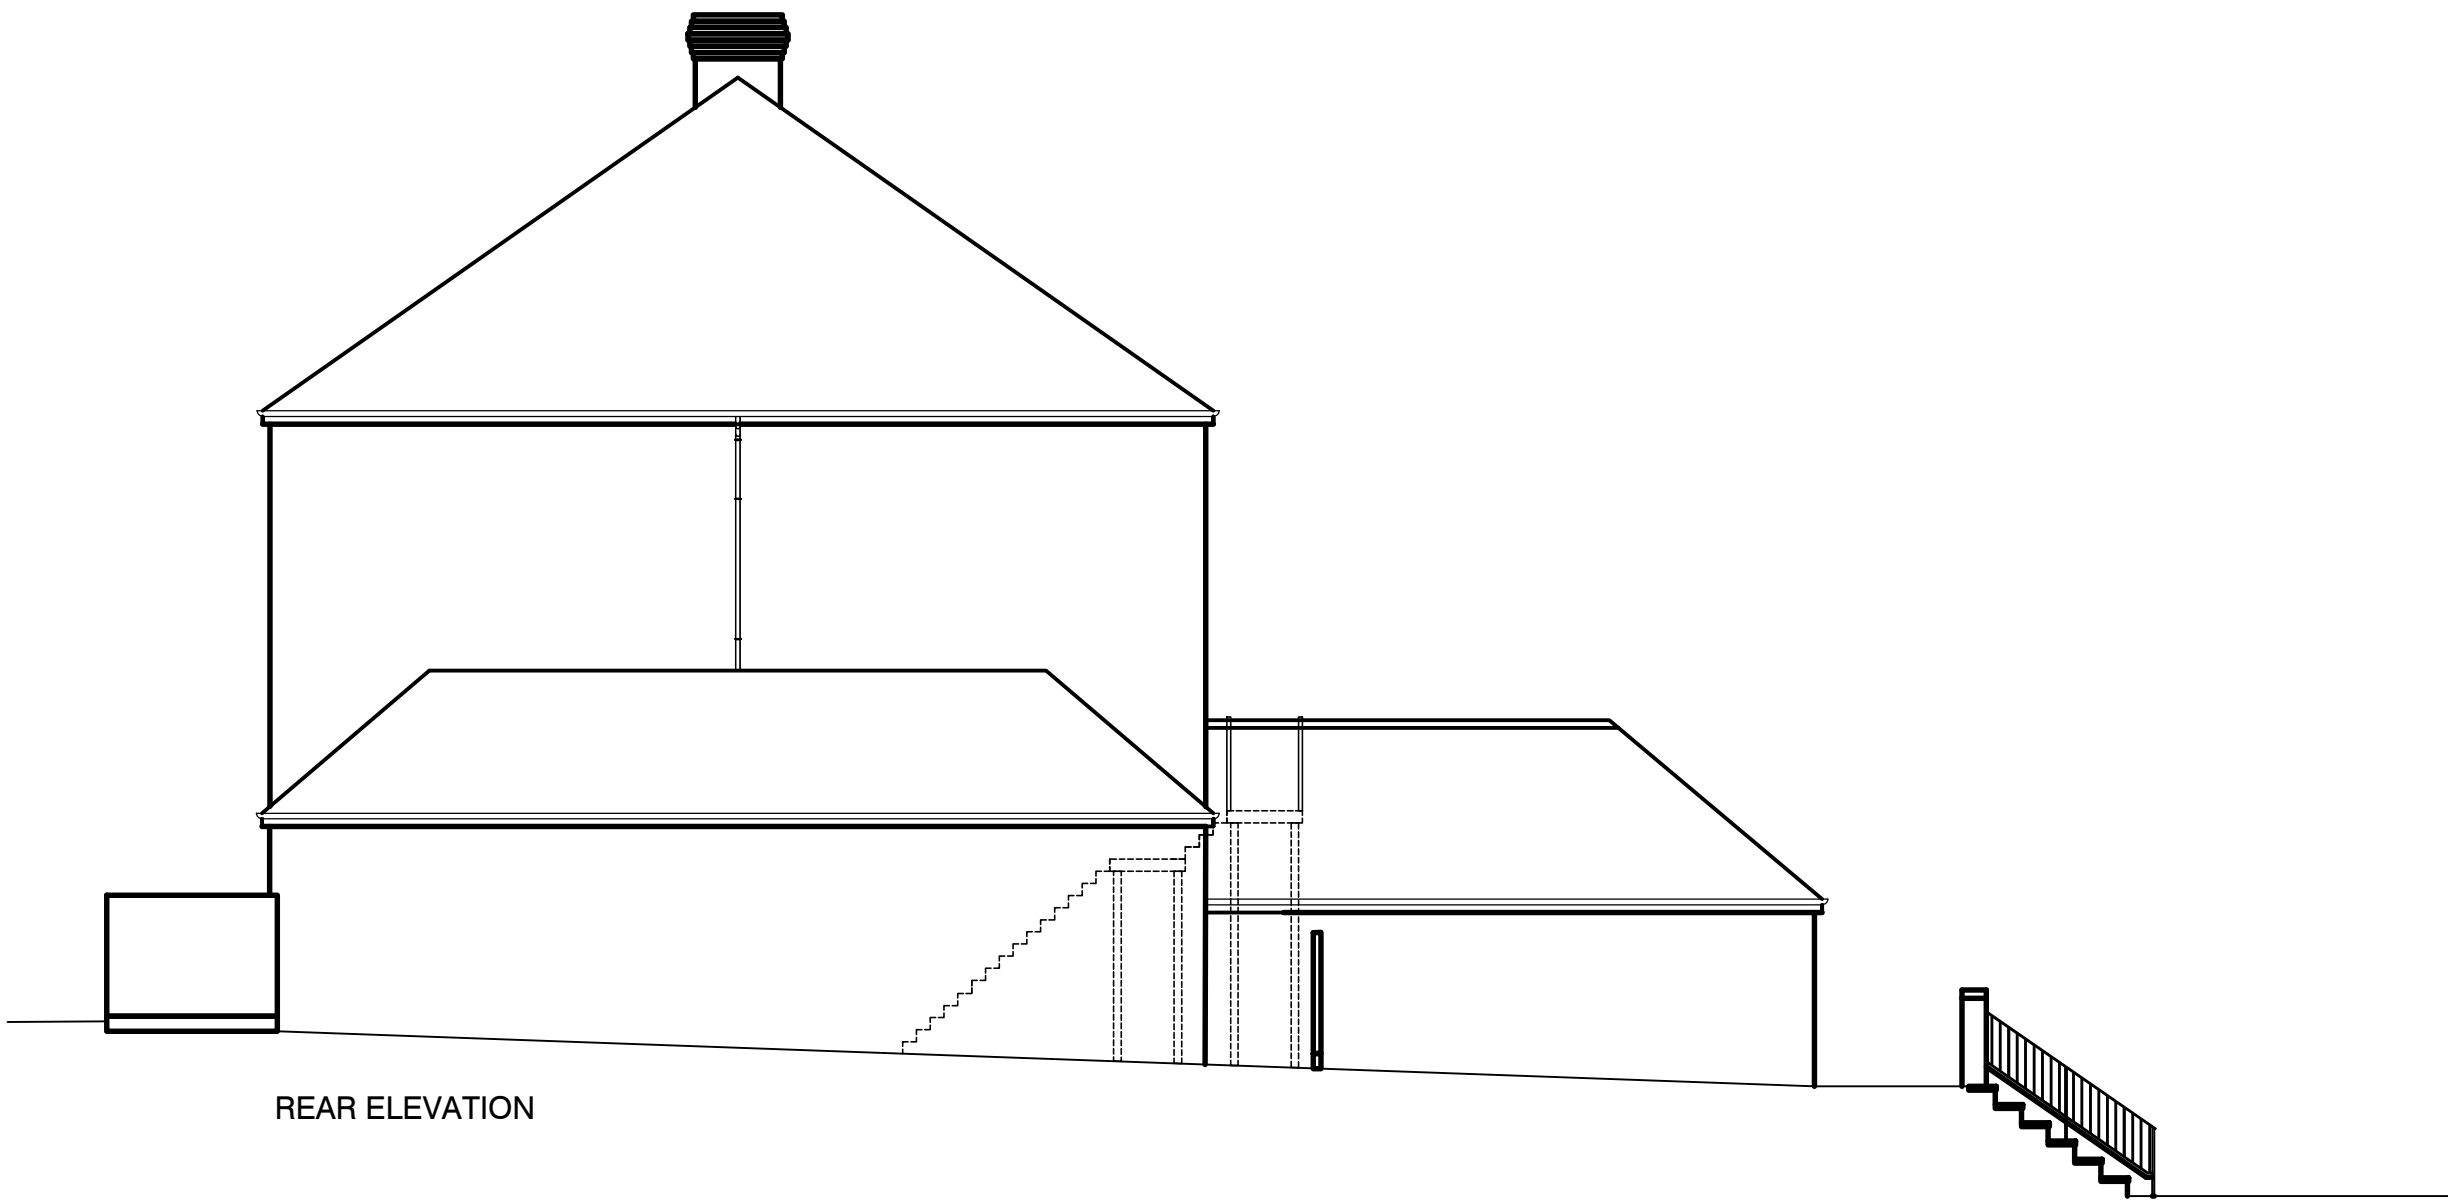

REAR ELEVATION

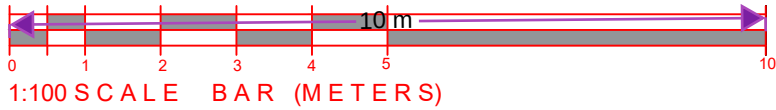

/	FIRST ISSUE			14/04/25	SEA
■■					