

76- ALLOW FOR NEW
FEATURE BI-FOLD DOORS.
ALLOW FOR REMOVAL OF
WALL AND WINDOWS
SUBJECT TO STRUCTURAL
ENGINEERS DETAILS.


PROPOSED PLAN
Scale: 1:50@ A1

New sections

Sections to be removed

	EXISTING	PROPOSED
EDA INT	194	212
COVERS INTERNAL	120	134
COVERS EXTERNAL	178	166
TOTAL	298	316

PARKING	90	90
DIS PARKING	3	3
TOTAL	93	90

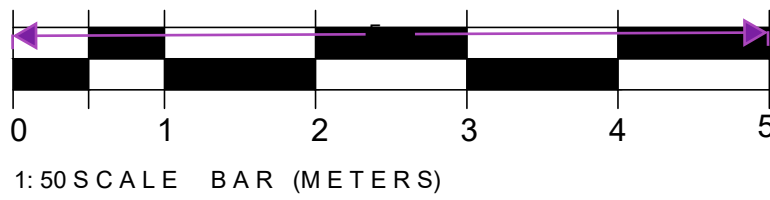

/ FIRST ISSUE 14/04/2025 SEA

ALL DIMENSIONS TO BE USED IN PREFERENCE TO SCALED DIMENSIONS. ALL DIMENSIONS TO BE CHECKED ON SITE BY CONTRACTOR & ALL DISCREPANCIES TO BE REPORTED TO JMDA.

JOB TITLE
M&B EGO
THE COPPERFIELD
GRAVESEND RD, GRAVESEND, DA12 3JW

DRAWING TITLE
PROPOSED PLAN

DRAWING NUMBER
JMDA_1777_PL_003

REVISION
/

SCALE
1:50

SHEET SIZE
A1

DATE
APR 25

DRAWN BY
SEA

CHECKED BY
HF

Jmda.
Interior Architecture Graphics

JMDA LTD
2 The Holmes Skipwith,
York, YO8 5SL
T: 01757 288 399
info@jmdaltd.co.uk
www.jmdaltd.co.uk

Copyright © This drawing is the property of JMDA Ltd. All rights reserved.