KEY

–INDICATES DEMOLITIONS / TO BE REMOVED

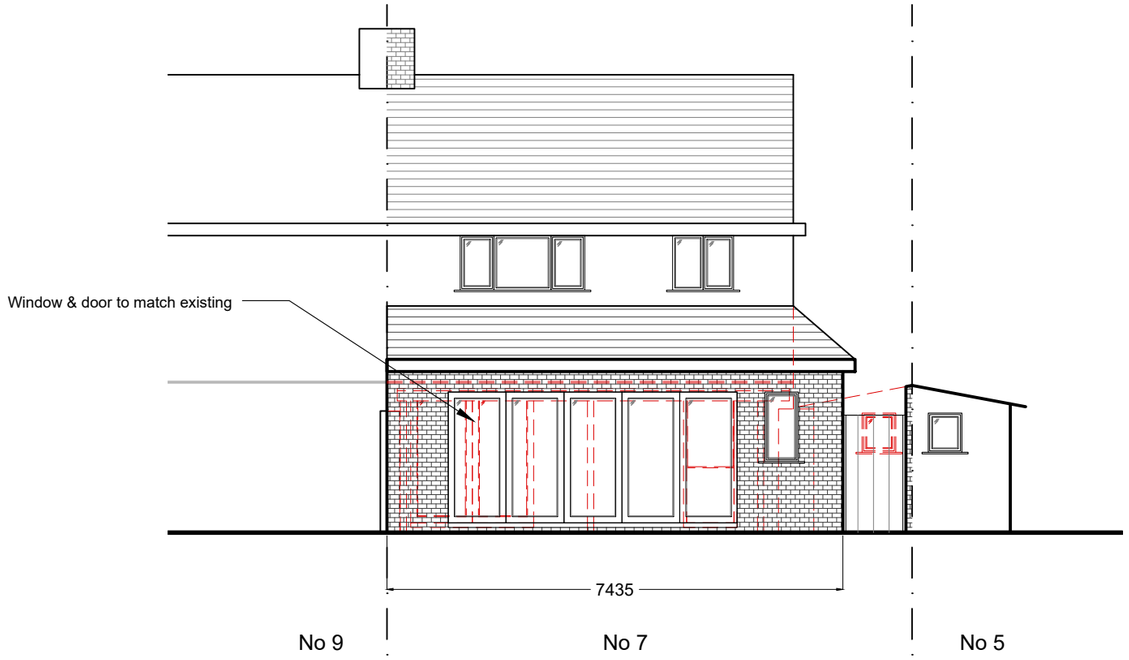

1 PROPOSED REAR (EAST) ELEVATION AMENDMENTS - FOLLOWING APPROVED APPLICATION 20240030

ELEVATION VIEW

Scale 1:100

0 2 4 6m

SCALE 1:100

JCD Architectural Consultant
20 Admirals Walk,
Chatham, Kent.
ME5 8NL.
TEL: 07946608141
WED: www.jcd-ac.co.uk
EMAIL: jcd-ac@outlook.com

REV.	DATE	REV. BY

COPYRIGHT JCD Architectural Consultant

1. ALL DIMENSIONS TO BE VERIFIED ON SITE BY THE CONTRACTOR PRIOR TO COMMENCEMENT OF ANY SHOP DRAWINGS OR SITE WORK.
2. ANY DISCREPENCY FOUND BETWEEN THIS DRAWING AND ANY OTHER DOCUMENT MUST BE REPORTED IMMEDIATELY TO THE DESIGNERS.
3. REMOVE THIS DRAWING FROM CURRENCY WHEN A REVISED DRAWING IS ISSUED.
4. THIS DOCUMENT REMAINS OUR EXCLUSIVE PROPERTY IT SHALL NOT BE REPRODUCED NOR COMMUNICATED TO THIRD PARTIES WITHOUT MY WRITTEN CONSENT.
5. THE COPYRIGHT OF THIS DRAWING AND DESIGN IS VESTED IN THE DESIGNERS.

Client:
Mihai Ciobanu

Project:
7 St Chad's Drive
Gravesend
Kent
DA12 4EL

Title:
Proposed Rear Elevation

AUTHOR	DATE	APPROVED
JC	08 11 2025	JC

SCALES	READ WITH
1:100 @ A3	-

DRAWING No.

Project No.	Series No.	DWG No.	Rev
23147	(03)	005	-

DRAWING STATUS: PLANNING