


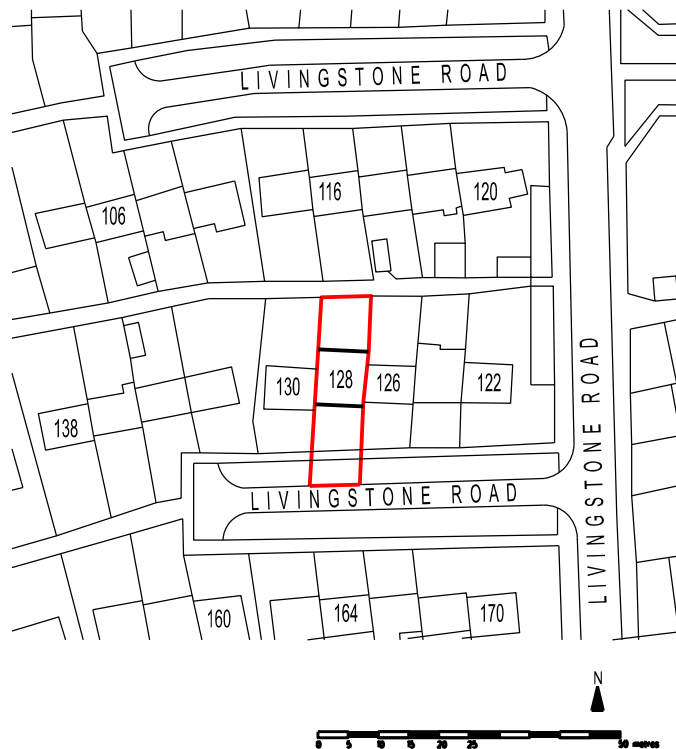

REVISION	DATE
ARCHITECT TA ARCHITECTS 11 JOYDENS WOOD ROAD BEXLEY KENT DA5 2HS Tel 07905 130591 ta140256@googlemail.com	
JOB CREATION OF VEHICULAR ACCESS TO HARDSTANDING 128 LIVINGSTONE ROAD GRAVESEND KENT DA12 5DY	
DRAWING SITE LOCATION PLAN	
SCALE 1:1250 AT A4	DATE AUG 2023
DRAWING NO. TH/01	