




EXISTING BLOCK PLAN scale 1:500



proposed crossover
shown hatched



PROPOSED BLOCK PLAN scale 1:500

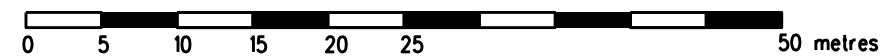

REVISION	DATE
ARCHITECT TAARCHITECTS 11 JOYDENS WOOD ROAD BEXLEY KENT DA5 2HS Tel 07905 130591 ta140256@googlemail.com	
JOB CREATION OF VEHICULAR ACCESS TO HARDSTANDING 128 LIVINGSTONE ROAD GRAVESEND KENT DA12 5DY	
DRAWING EXISTING & PROPOSED SITE BLOCK PLANS	
SCALE 1:500 AT A3	DATE AUG 2023
DRAWING NO. TH/02	