




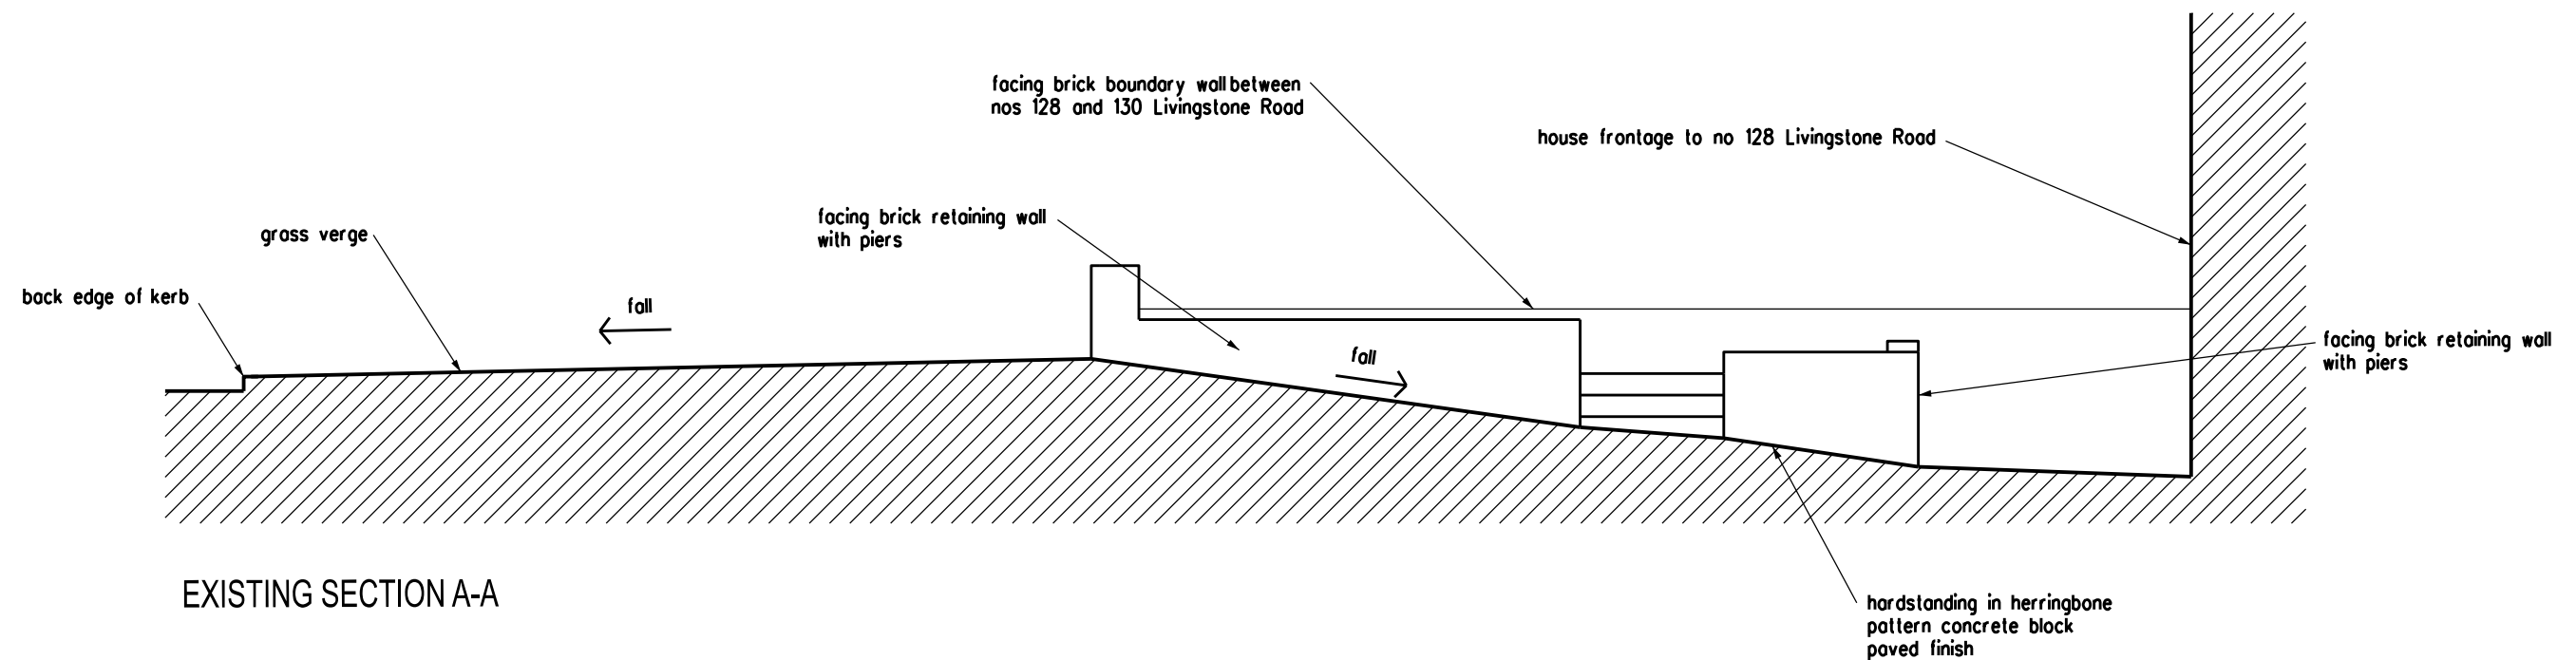


EXISTING SECTION A-A

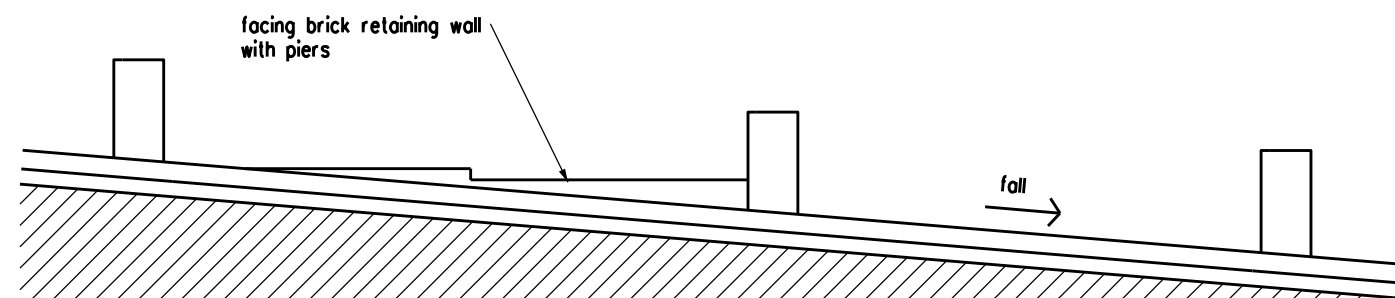


EXISTING SECTION B-B

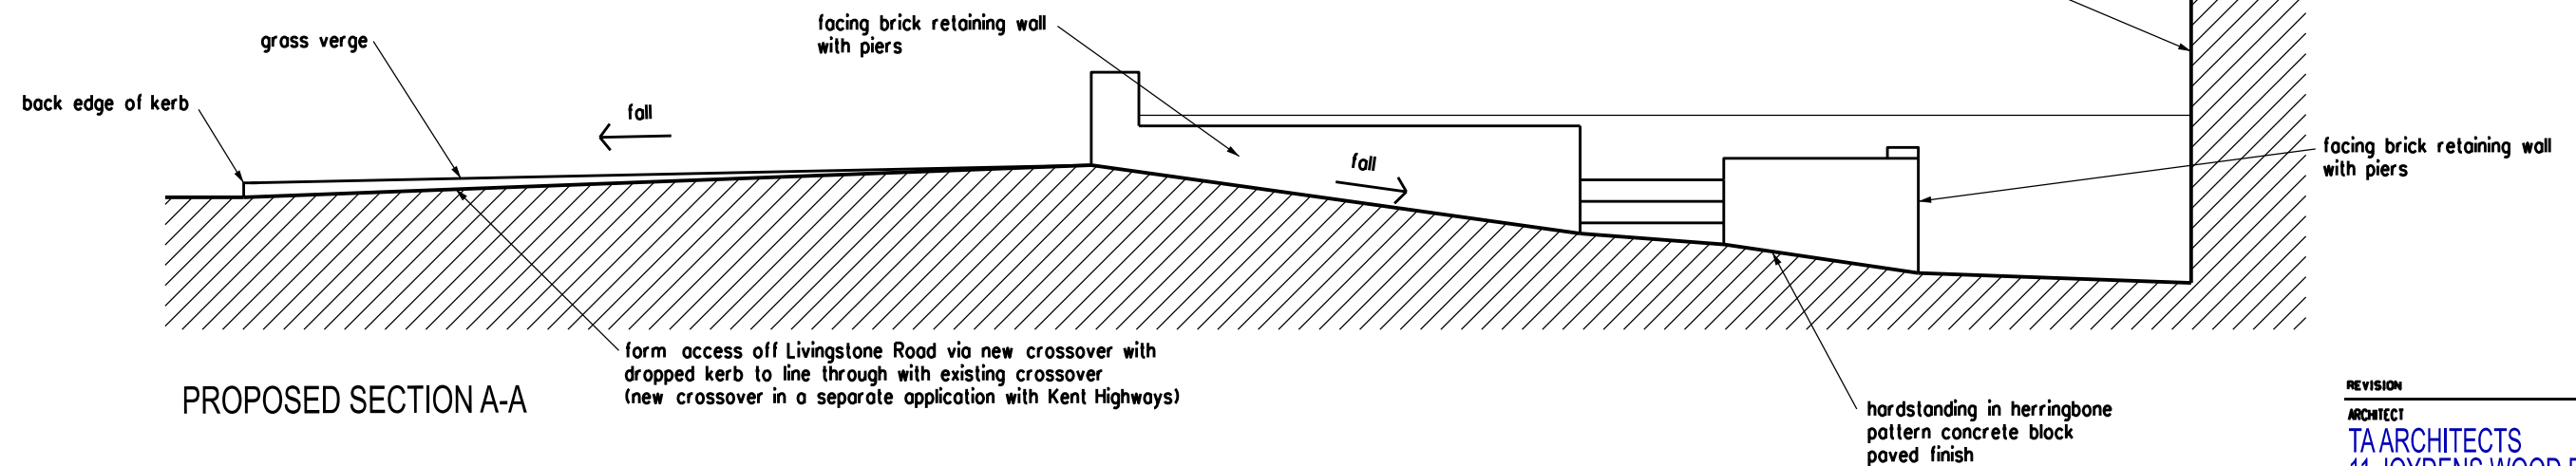

PROPOSED SECTION A-A

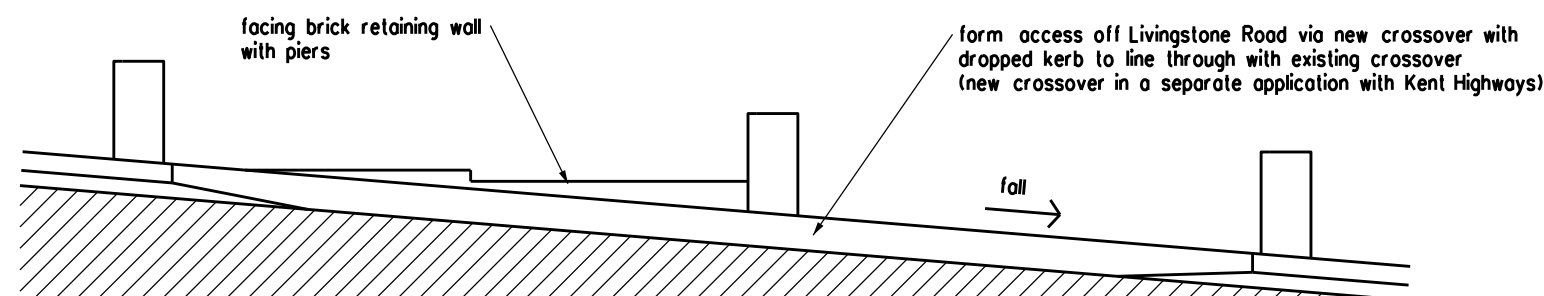

PROPOSED SECTION B-B

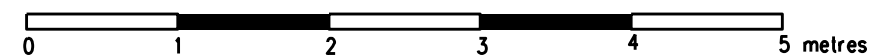

REVISION	DATE
ARCHITECT	
TA ARCHITECTS 11 JOYDENS WOOD ROAD BEXLEY KENT DA5 2HS Tel 07905 130591 ta140256@googlemail.com	
JOB	
CREATION OF VEHICULAR ACCESS TO HARDSTANDING 128 LIVINGSTONE ROAD GRAVESEND KENT DA12 5DY	
DRAWING	
EXISTING AND PROPOSED SECTIONS	
SCALE	DATE
1:50 AT A3	AUG 2023
DRAWING NO.	
TH/05	