


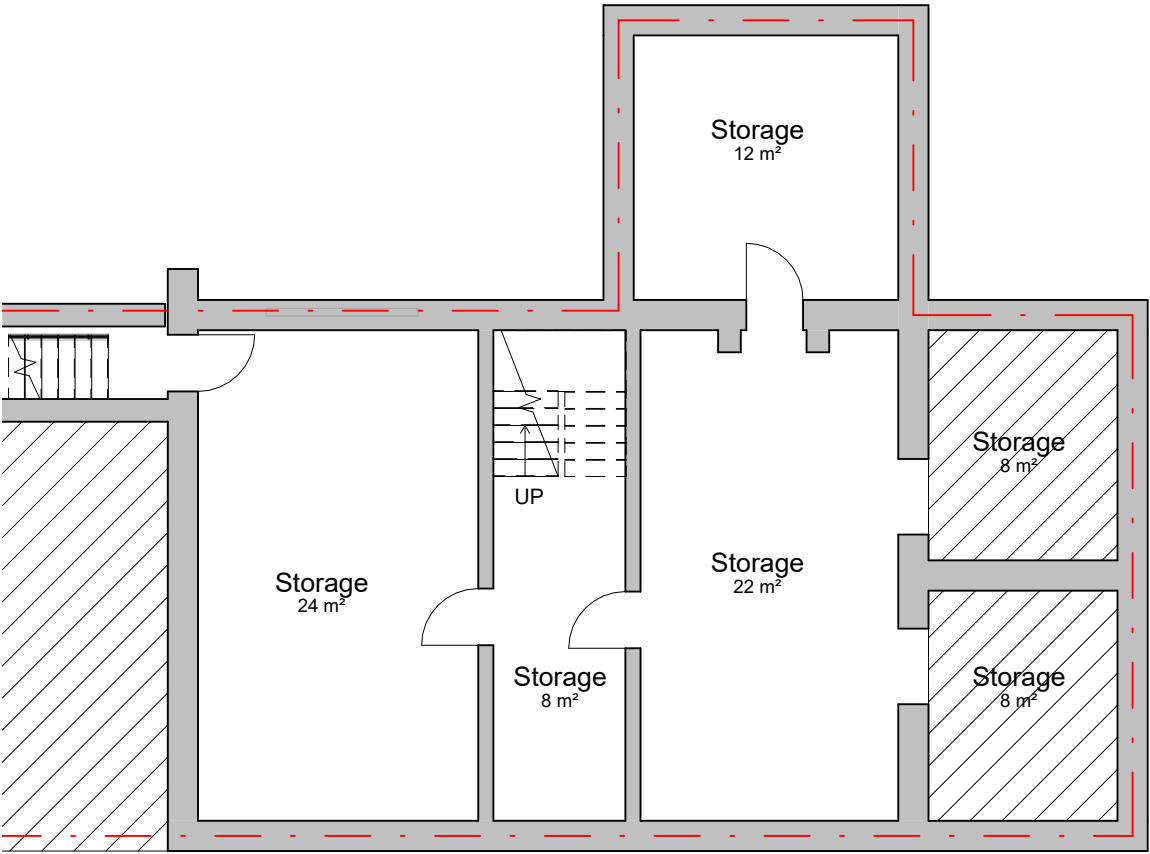

10.01 m

01234510

GRAPHIC SCALE: 1:100


General Notes:

Do not scale from the drawing.

All dimensions must be verified on site before the commencement of work of the fabrication of any item.

Any discrepancies must be reported to the Architectural Designer.

The drawing is to be read with all related information.

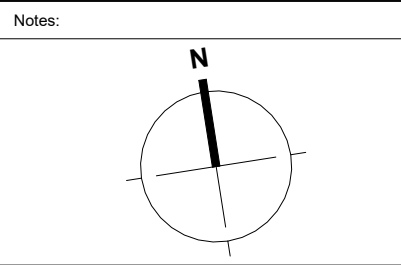

Project Status

Pre-Application

Rev	Date	Description / Comments	Drn	Chk

Project Name 78 Peacock street Gravesend DA12 1EG		Drawing Title. Proposed Basement Plan	
Client AH Academy		Drawing No. PA - 644 - 199	Rev.
Samson Space 269-271 High Street, Stratford, London, E15 2TF Tel. 0208 2219222		Scale. 1 : 100@A3	Chk.

