


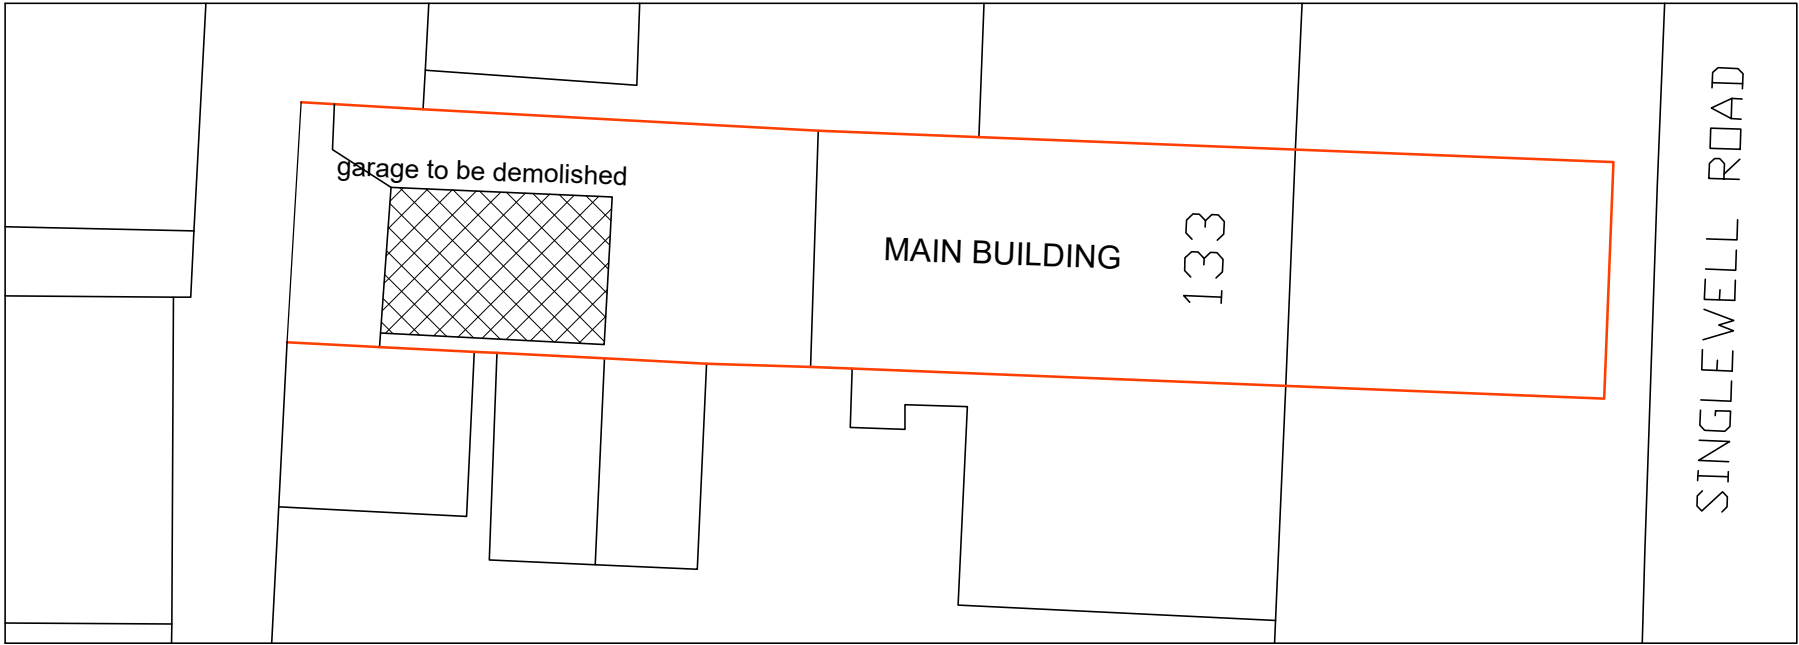


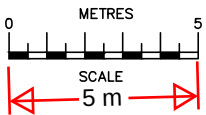

**BLOCK PLAN
AS EXISTING
(1:200)**

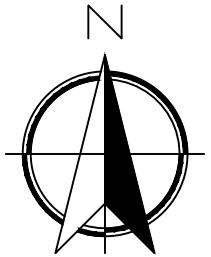

SCALE BAR @ 1:200

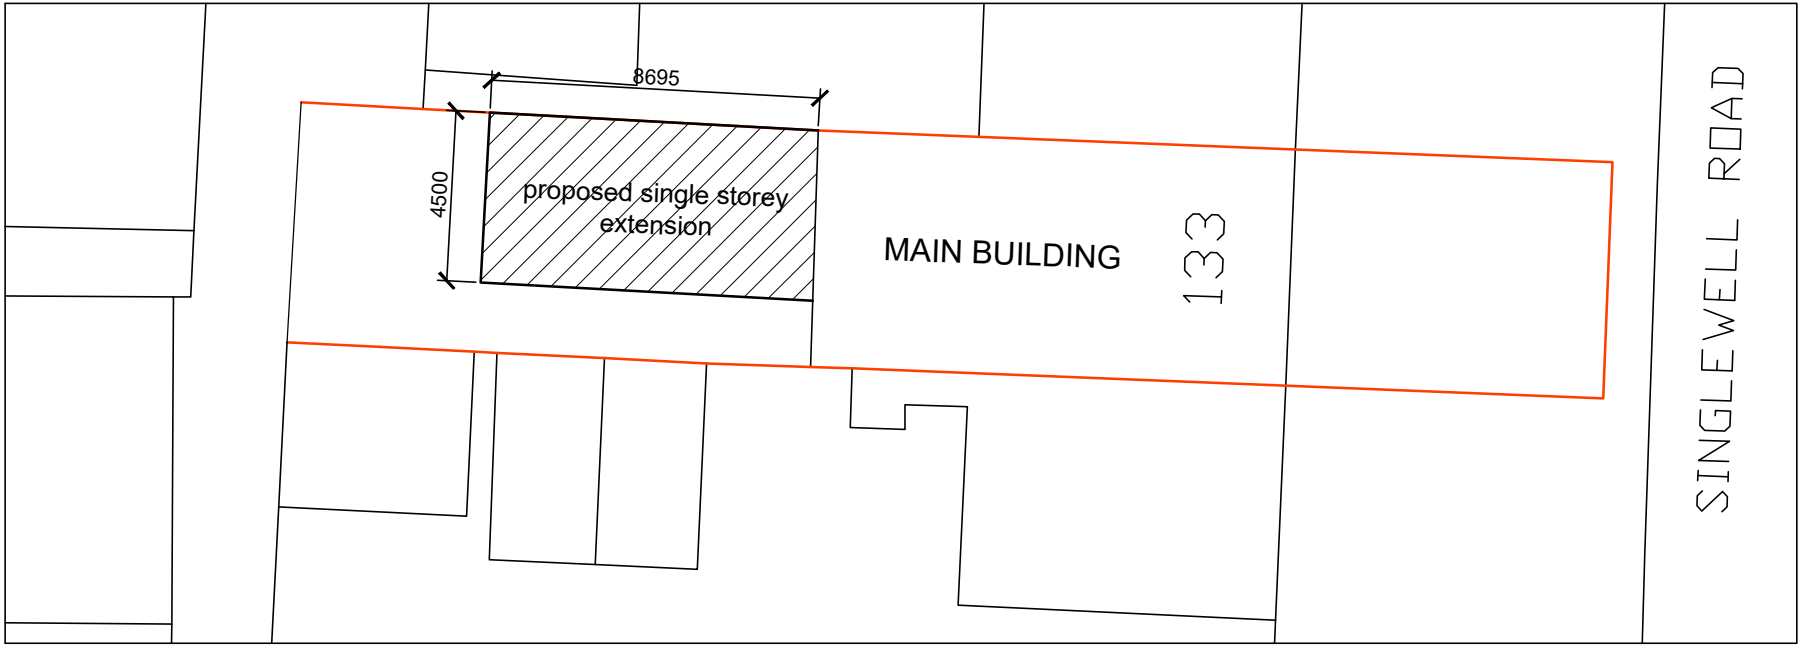

**BLOCK PLAN
AS PROPOSED
(1:200)**

04/12/23	A	Site boundary amended
Date	No	Revision
Penfold Project Services Epmarket, Wrotham Road, Meopham, Kent, DA13 0JH Telephone: 01474 816690 e-mail: apenfold448@btinternet.com		
Job Title:	SINGELWELL PHARMACY 133 SINGLEWELL ROAD GRAVESEND KENT DA11 7QA	
Dwg Title:	BLOCK PLANS AS EXISTING & AS PROPOSED	
Scale:	1:200 @ A2	
Dwg No.:	04A	
Date:	March 2023	