




Proposed Front Elevation - 1:50 EAST



Proposed Side Elevation - 1:50 SOUTH


Max height top of eaves to ground 2500mm

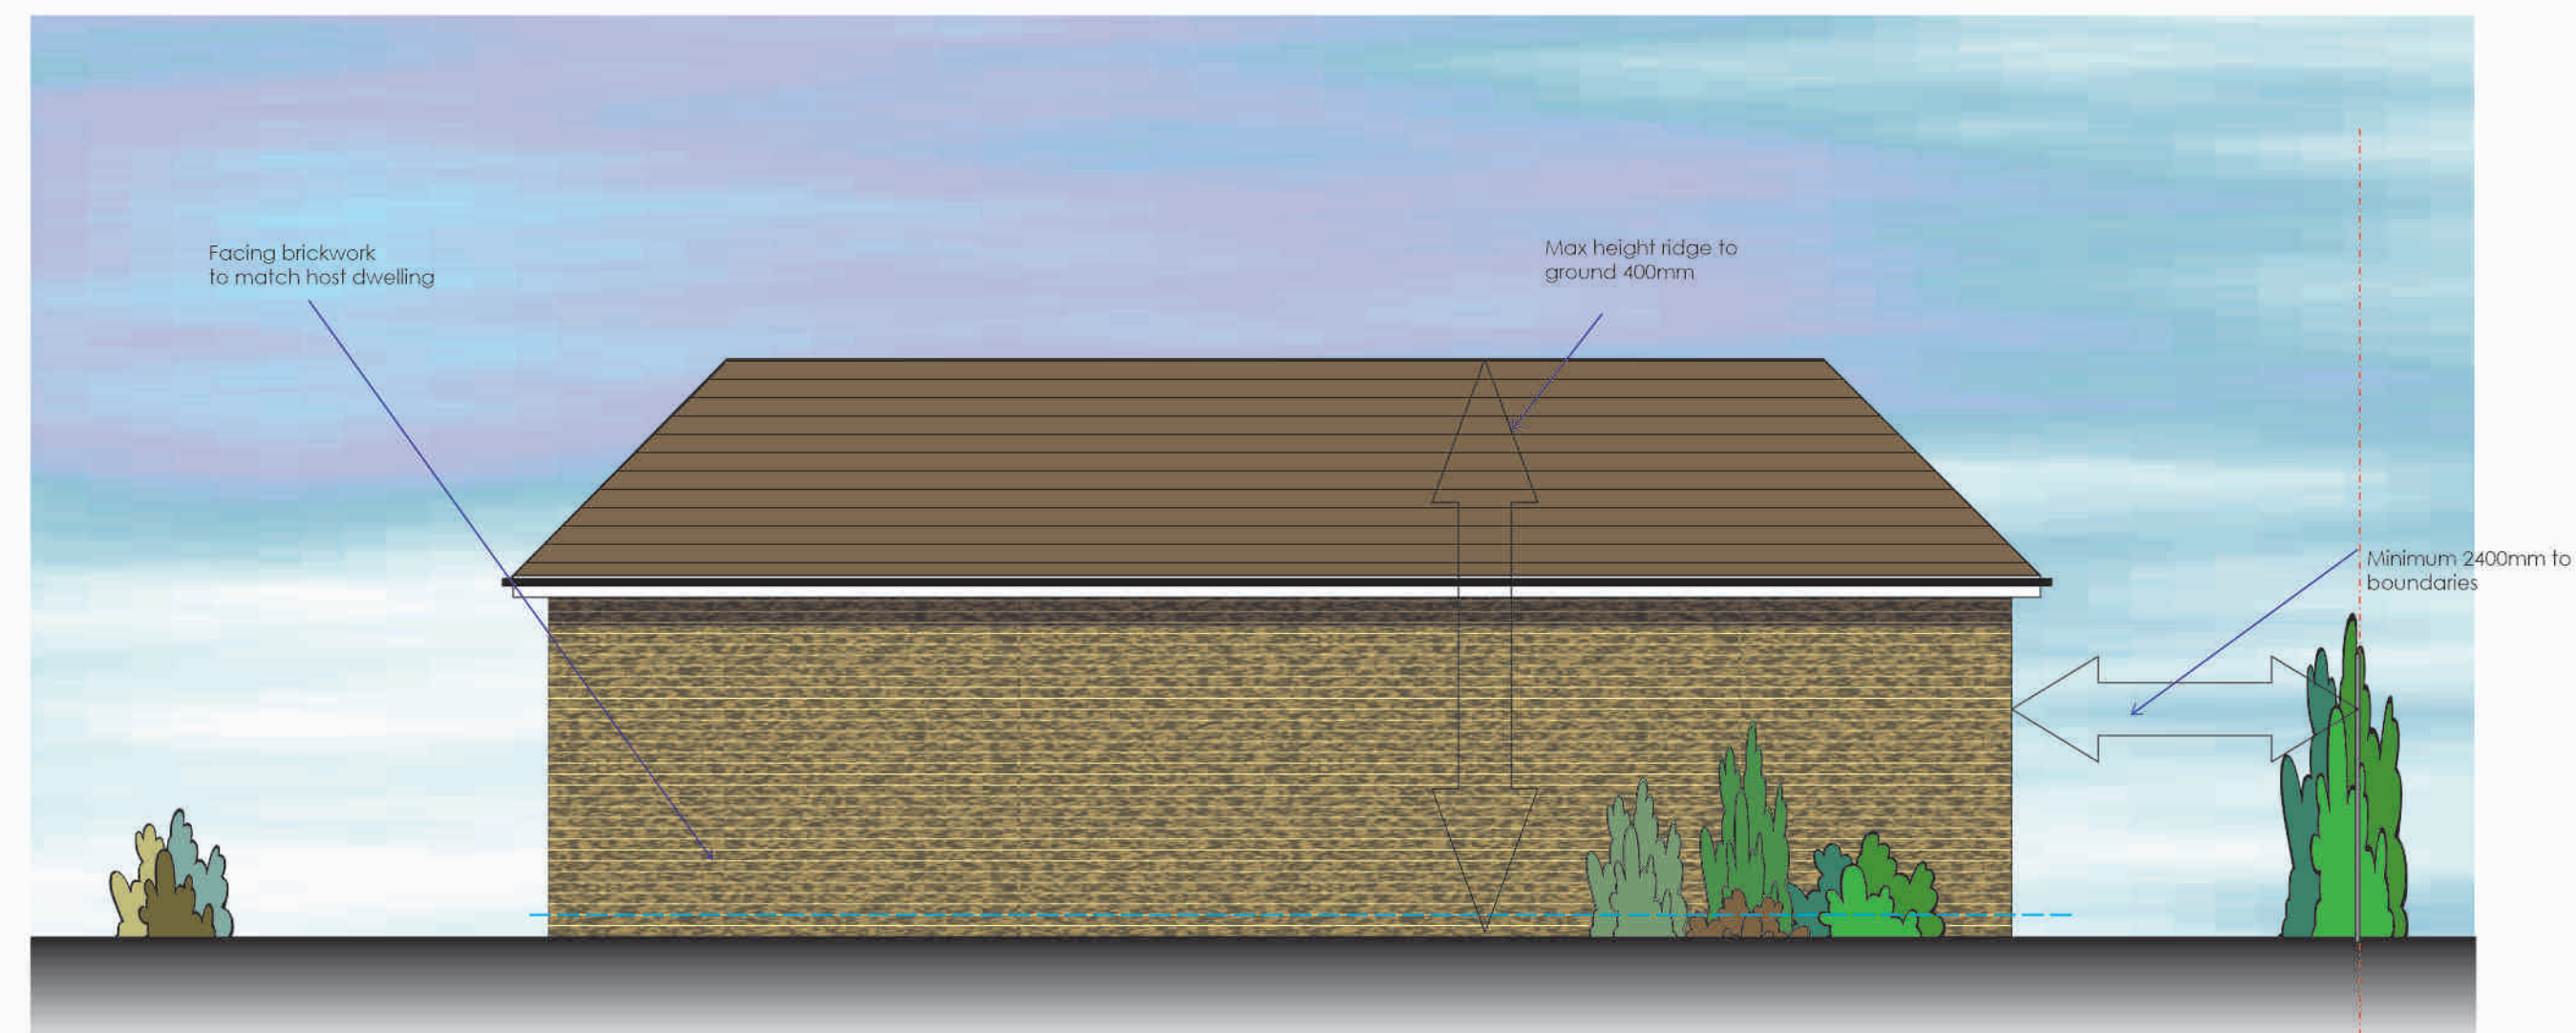

Proposed Rear Elevation - 1:50 WEST



Proposed Side Elevation - 1:50 NORTH

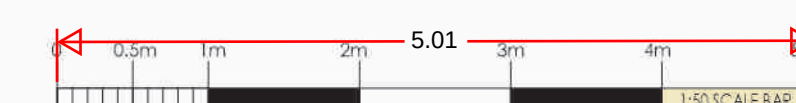

A. Revised proposal		RFW
REVISION	DATE	BY
1	1:50	RFW
November 2023		
Proposed Elevations- Ancillary Building		
Proposed Ancillary Building Little Westwood Thong Lane Gravesend Kent DA12 4AD for: Mr M and Mrs A Cason		
WARD + ASSOCIATES THE HOO WROTHAM ROAD MEOPHAM GRAVESEND KENT DA13 0HP T: 01474 814195 M: 07771 843940 E: admin@wardassociates.co.uk W: www.wardassociates.co.uk Skype User Name: rogerwardassociates		
1222.WD.10A		
A		