


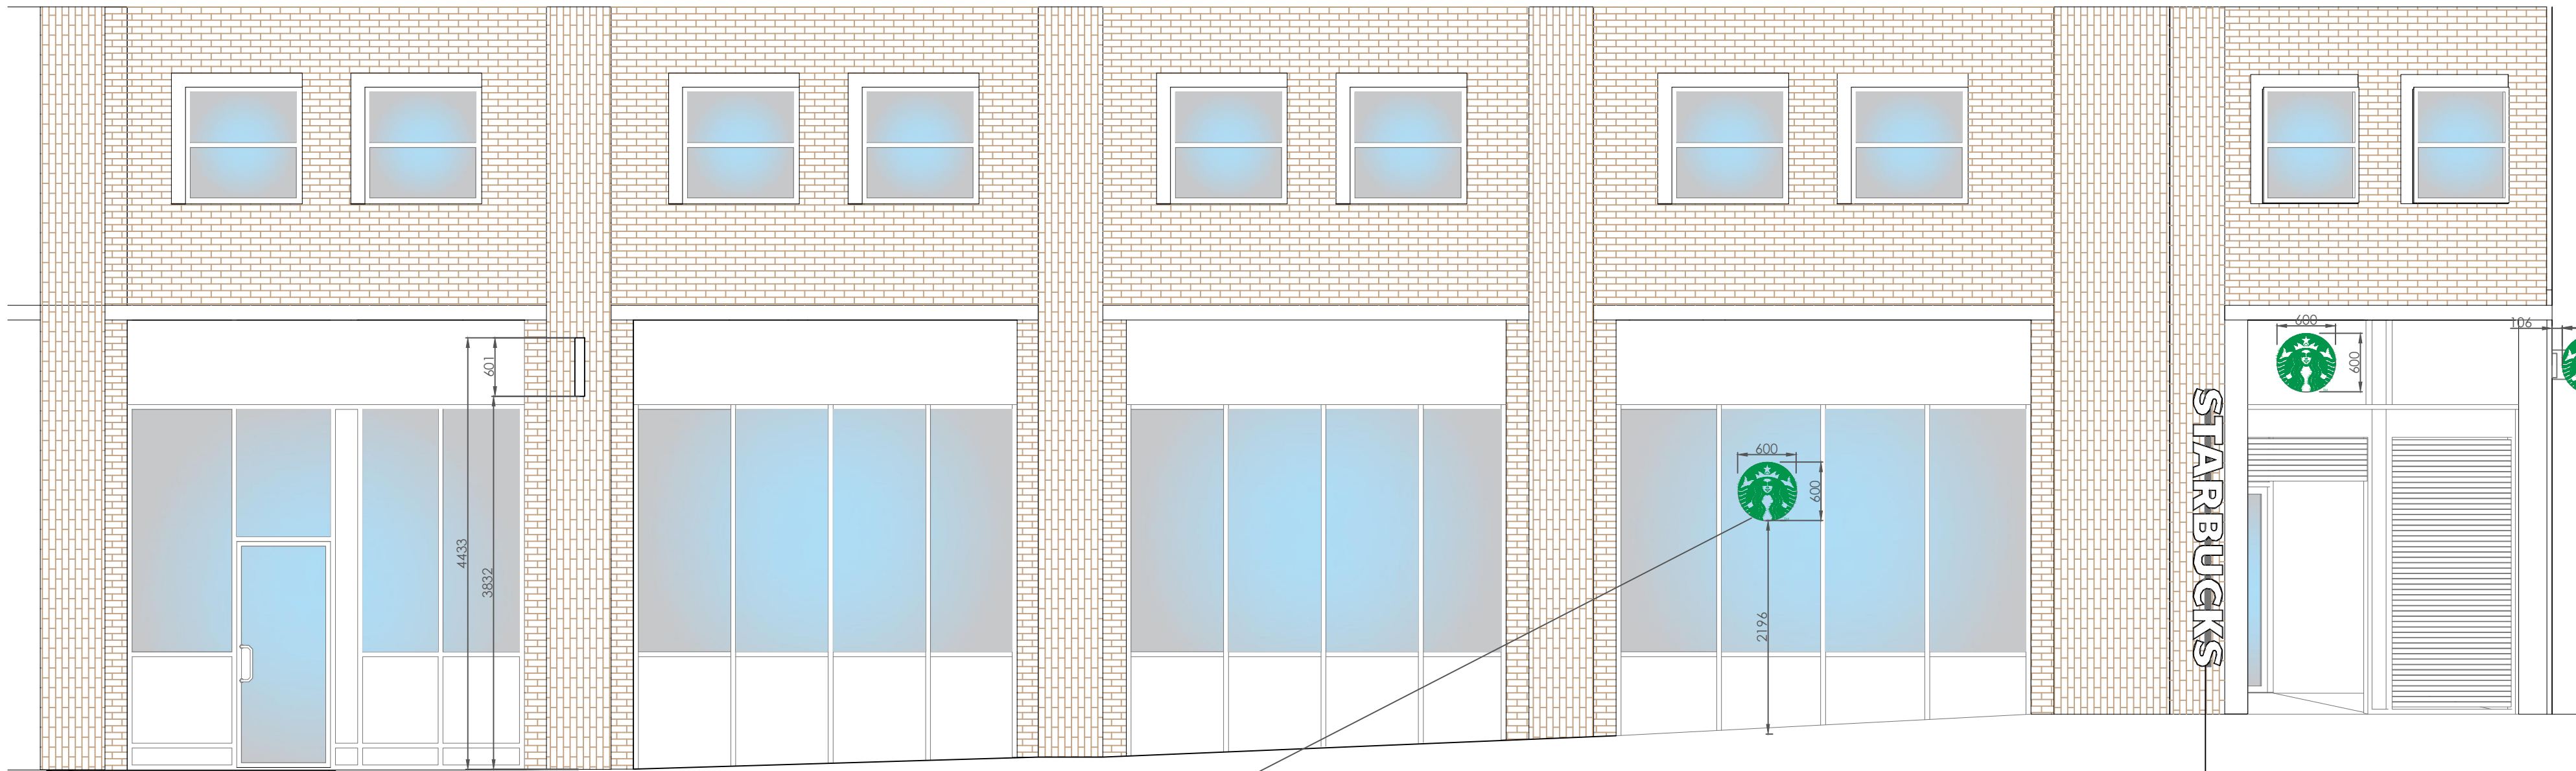

PROPOSED ELEVATION A-A


NEW 600 MM DIAMETER INTERNALLY ILLUMINATED PROJECTING STARBUCKS SIREN SIGNS MOUNTED INTERNALLY
WHITE ACRYLIC FACES TO BOTH SIDES WITH GREEN SIREN WITH BLACK ALUMINIUM TRIM 112 MM WIDE MOUNTED ONTO ALUMINIUM/STEEL BOX SECTION SUPPORT BRACKET ALL FINISHED SATIN BLACK
FOR ALL DETAILED INFORMATION SEE NIS DETAILED SIGNAGE SPECIFICATION /DRAWING PACK REF '23-541 STARBUCKS GRAVESEND KING STREET'

STARBUCKS

NEW STARBUCKS INTERNALLY ILLUMINATED WORDMARK SIGN MOUNTED VERTICALLY TO COLUMN ADJACENT TO MAIN ENTRANCE
WHITE ACRYLIC FACE TO LETTERING WITH BLACK ACRYLIC RETURN FORMERS 70 MM DEEP MOUNTED ONTO 50 X 60 MM ALUMINIUM RACEWAY FINISHED SATIN BLACK
FOR ALL DETAILED INFORMATION SEE NIS DETAILED SIGNAGE SPECIFICATION & DRAWING PACK REF '23-541 STARBUCKS GRAVESEND KING STREET'



PROPOSED ELEVATION B-B

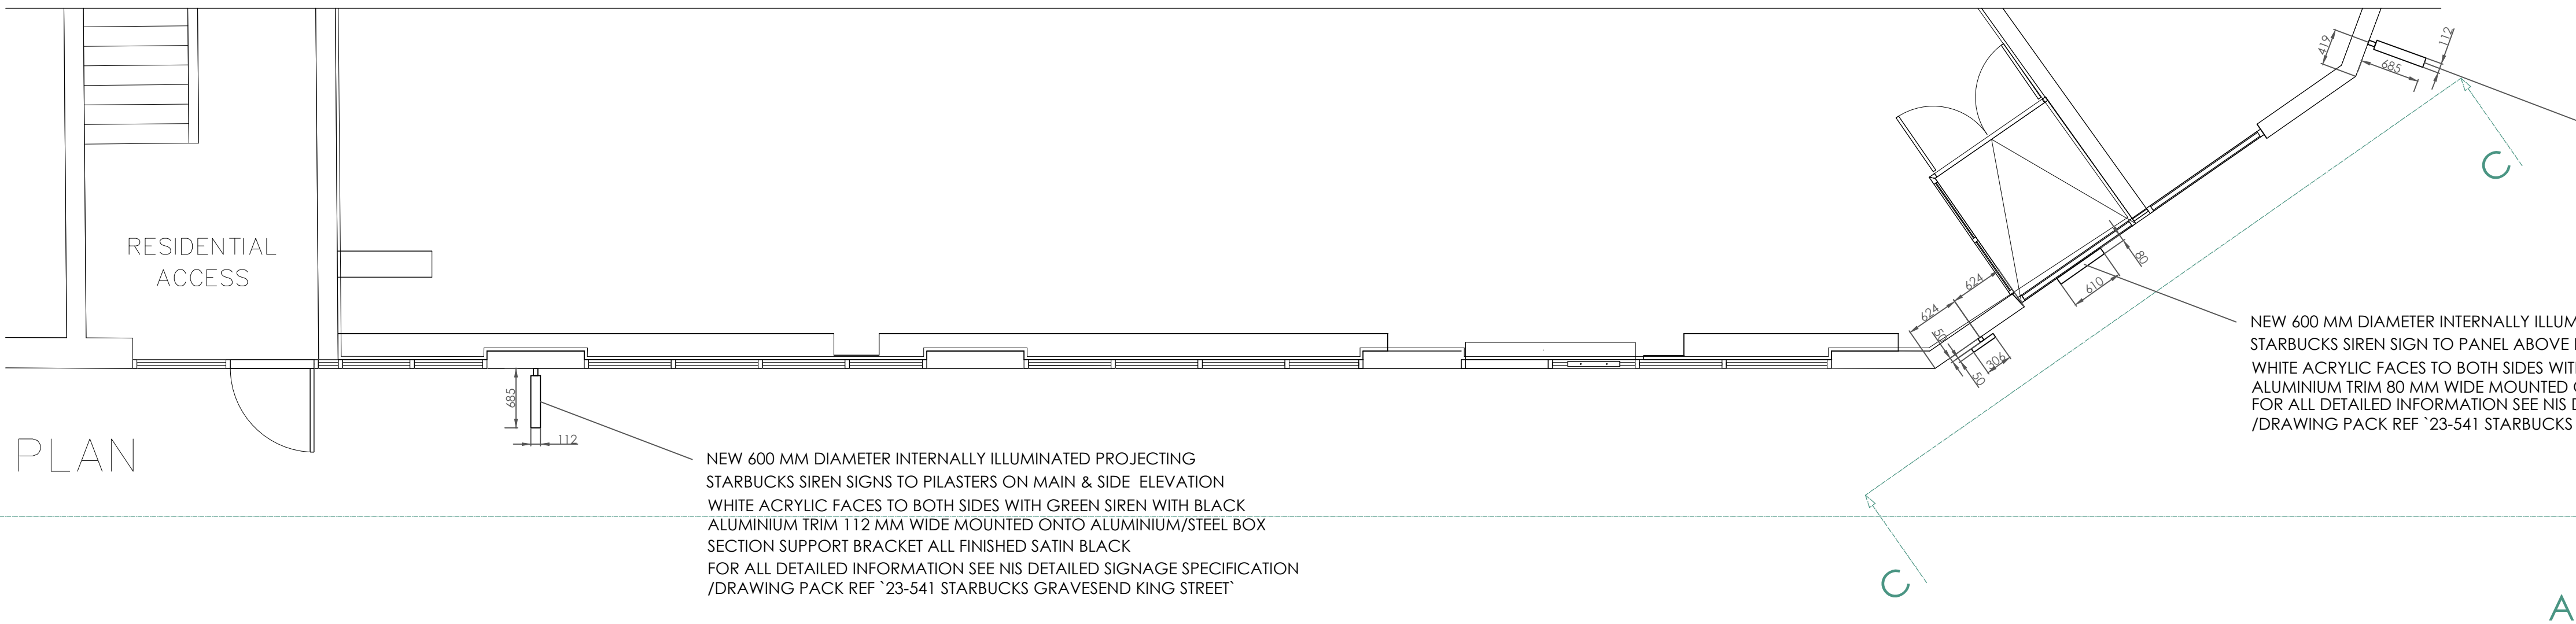

PLAN

NEW 600 MM DIAMETER INTERNALLY ILLUMINATED PROJECTING STARBUCKS SIREN SIGNS TO PILASTERS ON MAIN & SIDE ELEVATION
WHITE ACRYLIC FACES TO BOTH SIDES WITH GREEN SIREN WITH BLACK ALUMINIUM TRIM 112 MM WIDE MOUNTED ONTO ALUMINIUM/STEEL BOX SECTION SUPPORT BRACKET ALL FINISHED SATIN BLACK
FOR ALL DETAILED INFORMATION SEE NIS DETAILED SIGNAGE SPECIFICATION /DRAWING PACK REF '23-541 STARBUCKS GRAVESEND KING STREET'

NEW 600 MM DIAMETER INTERNALLY ILLUMINATED STARBUCKS SIREN SIGN TO PANEL ABOVE DOORS ON ELEVATION C-C
WHITE ACRYLIC FACES TO BOTH SIDES WITH GREEN SIREN WITH BLACK ALUMINIUM TRIM 80 MM WIDE MOUNTED ONTO EXISTING PANEL
FOR ALL DETAILED INFORMATION SEE NIS DETAILED SIGNAGE SPECIFICATION /DRAWING PACK REF '23-541 STARBUCKS GRAVESEND KING STREET'

NEW 600 MM DIAMETER INTERNALLY ILLUMINATED PROJECTING STARBUCKS SIREN SIGNS TO PILASTERS ON MAIN & SIDE ELEVATION
WHITE ACRYLIC FACES TO BOTH SIDES WITH GREEN SIREN WITH BLACK ALUMINIUM TRIM 112 MM WIDE MOUNTED ONTO ALUMINIUM/STEEL BOX SECTION SUPPORT BRACKET ALL FINISHED SATIN BLACK
FOR ALL DETAILED INFORMATION SEE NIS DETAILED SIGNAGE SPECIFICATION /DRAWING PACK REF '23-541 STARBUCKS GRAVESEND KING STREET'

Cameron Wilson
Project Services

Cameron Wilson Project Services
Lodge Drive
Moulton
Northwich
Cheshire
CW9 8RQ

Tel: 07976 446772
Email: enquiries@cameronwilsonprojectservices.co.uk
WEB: www.cameronwilsonprojectservices.co.uk

CLIENT : K BEVERAGE

PROJECT : GRAVESEND

ADDRESS :
1 KING STREET
GRAVESEND
KENT
DA12 2EB



AREAS	
TOTAL	
RETAIL	
BOH	
STORAGE	
OTHER	

DRAWING TITLE
PROPOSED EXTERNAL ELEVATIONS

Dwg No : ST/GE/PRO/EL/1123 SCALE : 1:50 @ A1

REVISION : DRAWN : APW

Rev	Date	By	Description

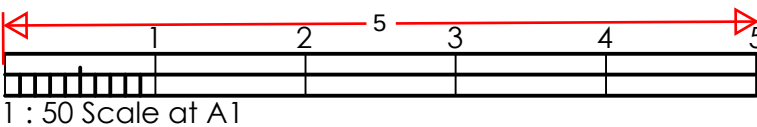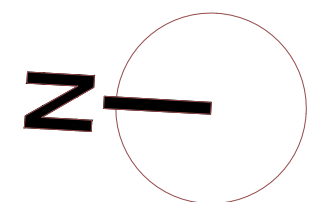

PROPOSED ELEVATION C-C

