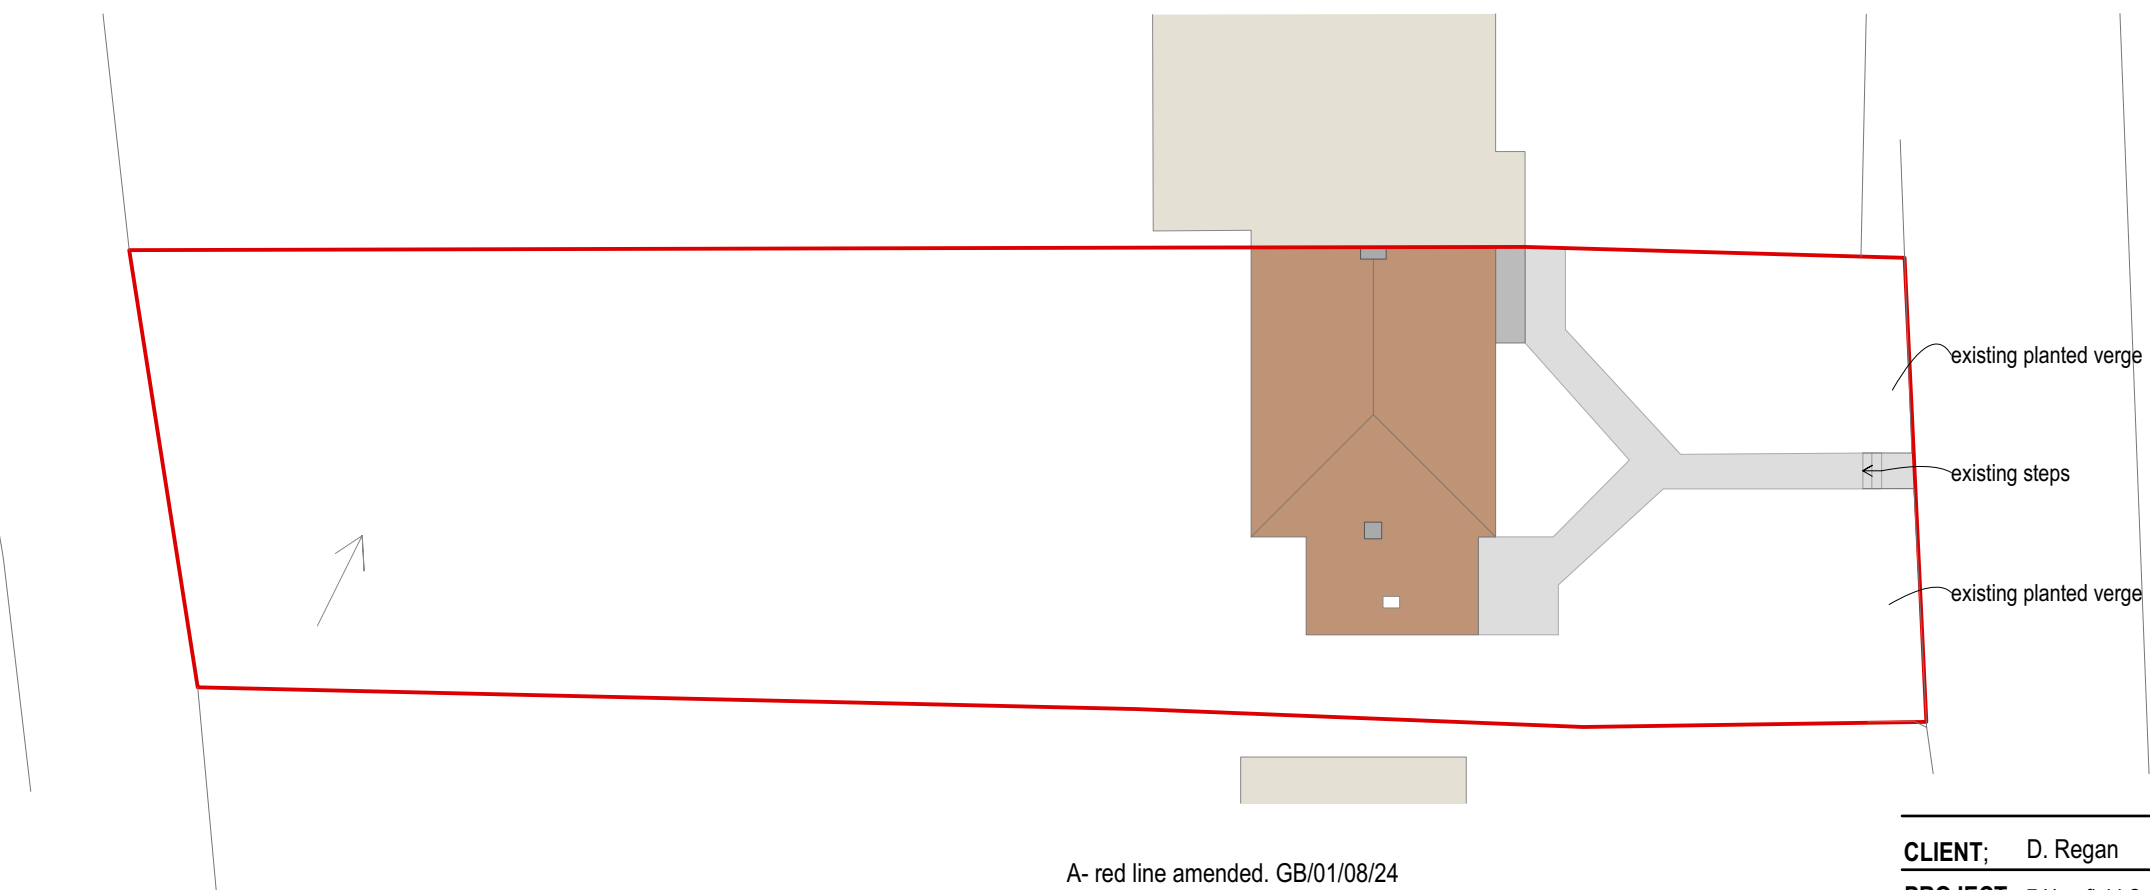
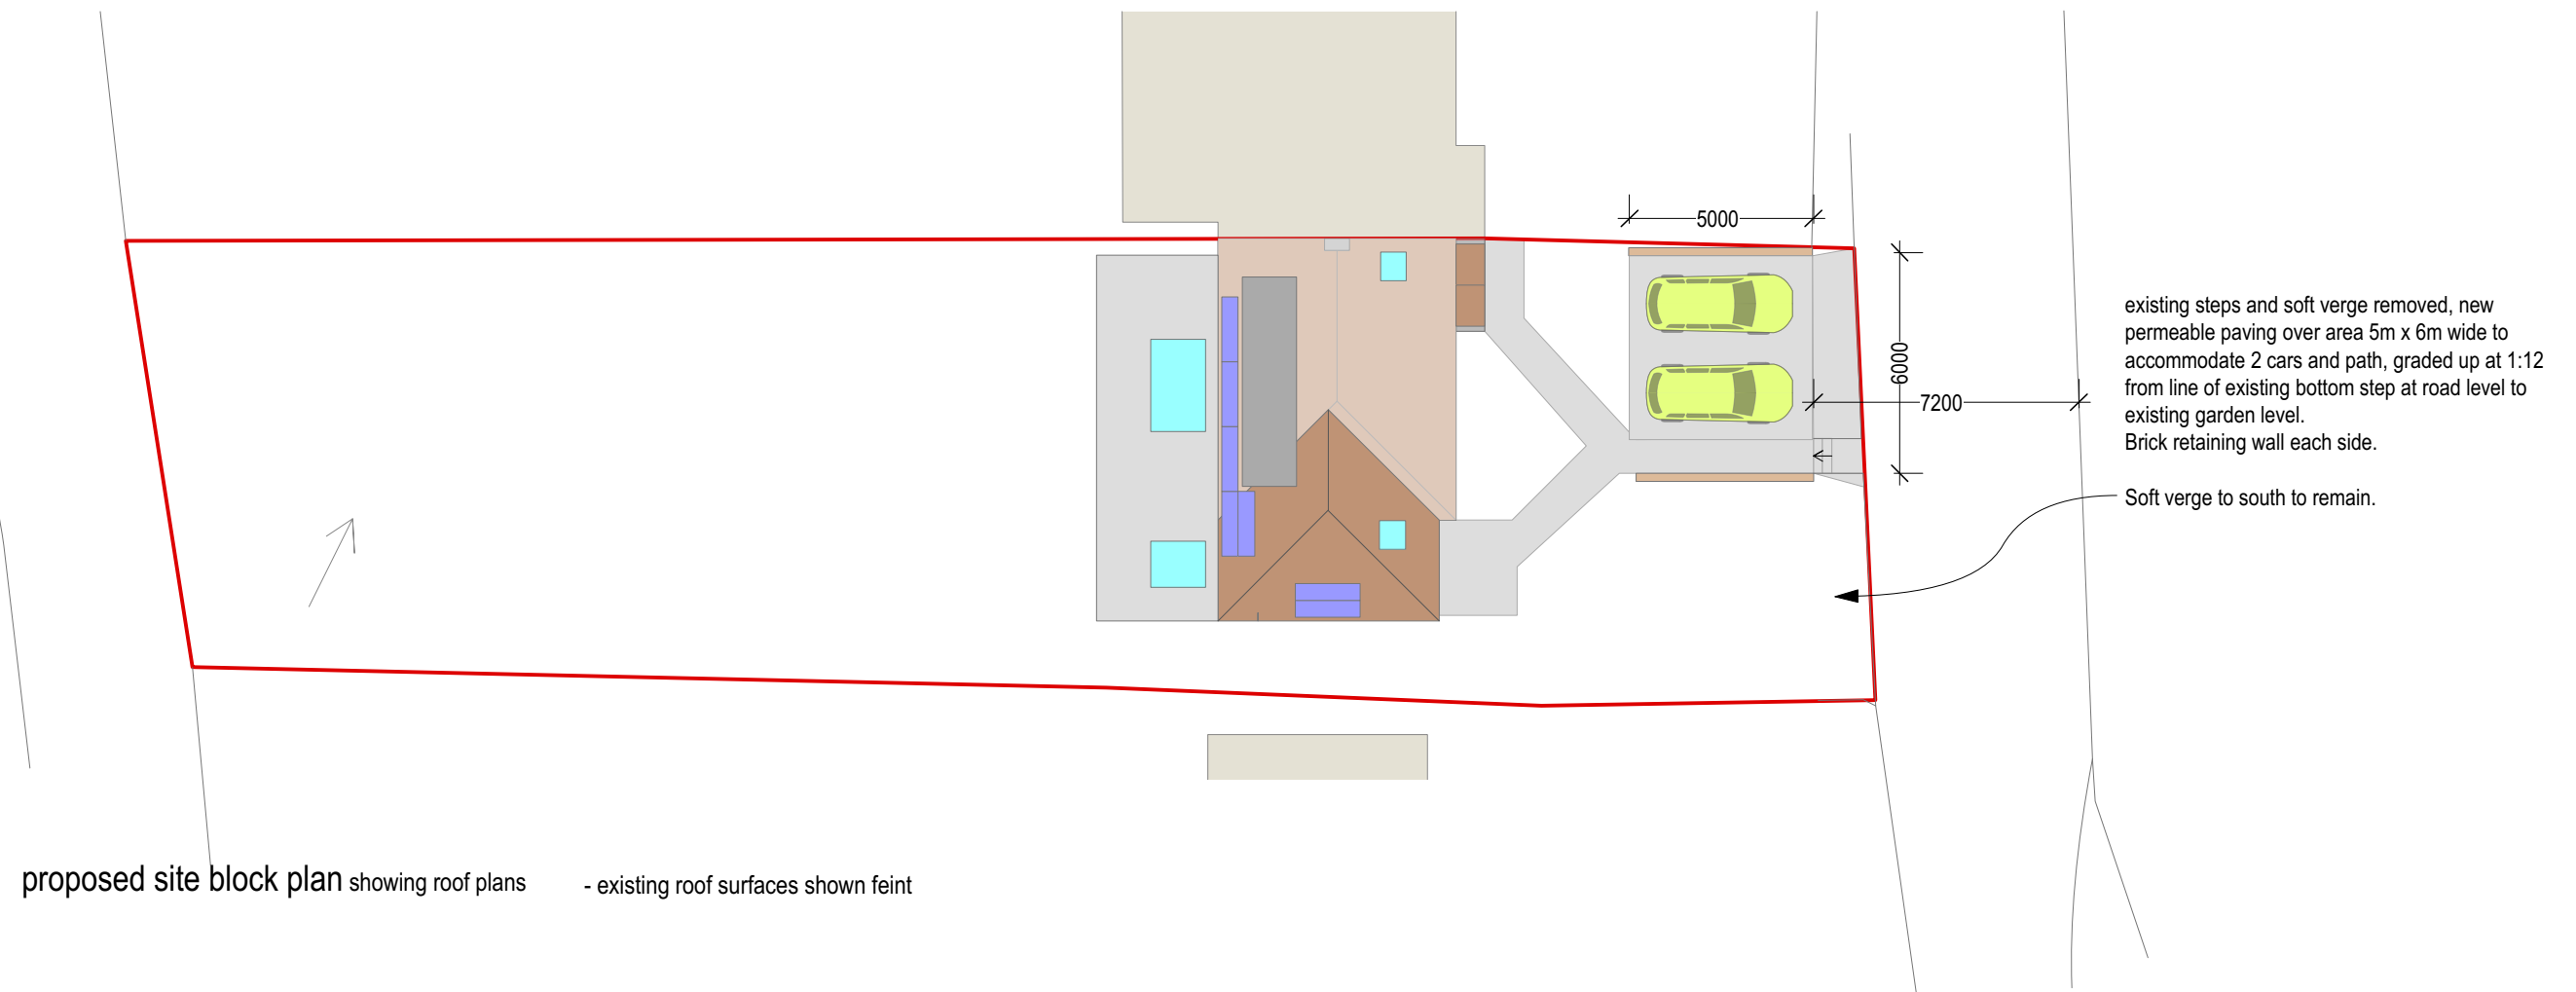


A- red line amended. GB/01/08/24
B- side ext. roof hipped. GB/26/09/24

CLIENT; D. Regan			
PROJECT; 7 Hornfield Cottages, David Street, Harvel, DA13 0BU			
TITLE; existing & proposed site layout plan			
SCALE; 1-200	DATE; 07 / 2024	DRN;GB	
DRAW.NO. 24-16-02 B			
			PRIME FOLIO 01 622 691169