

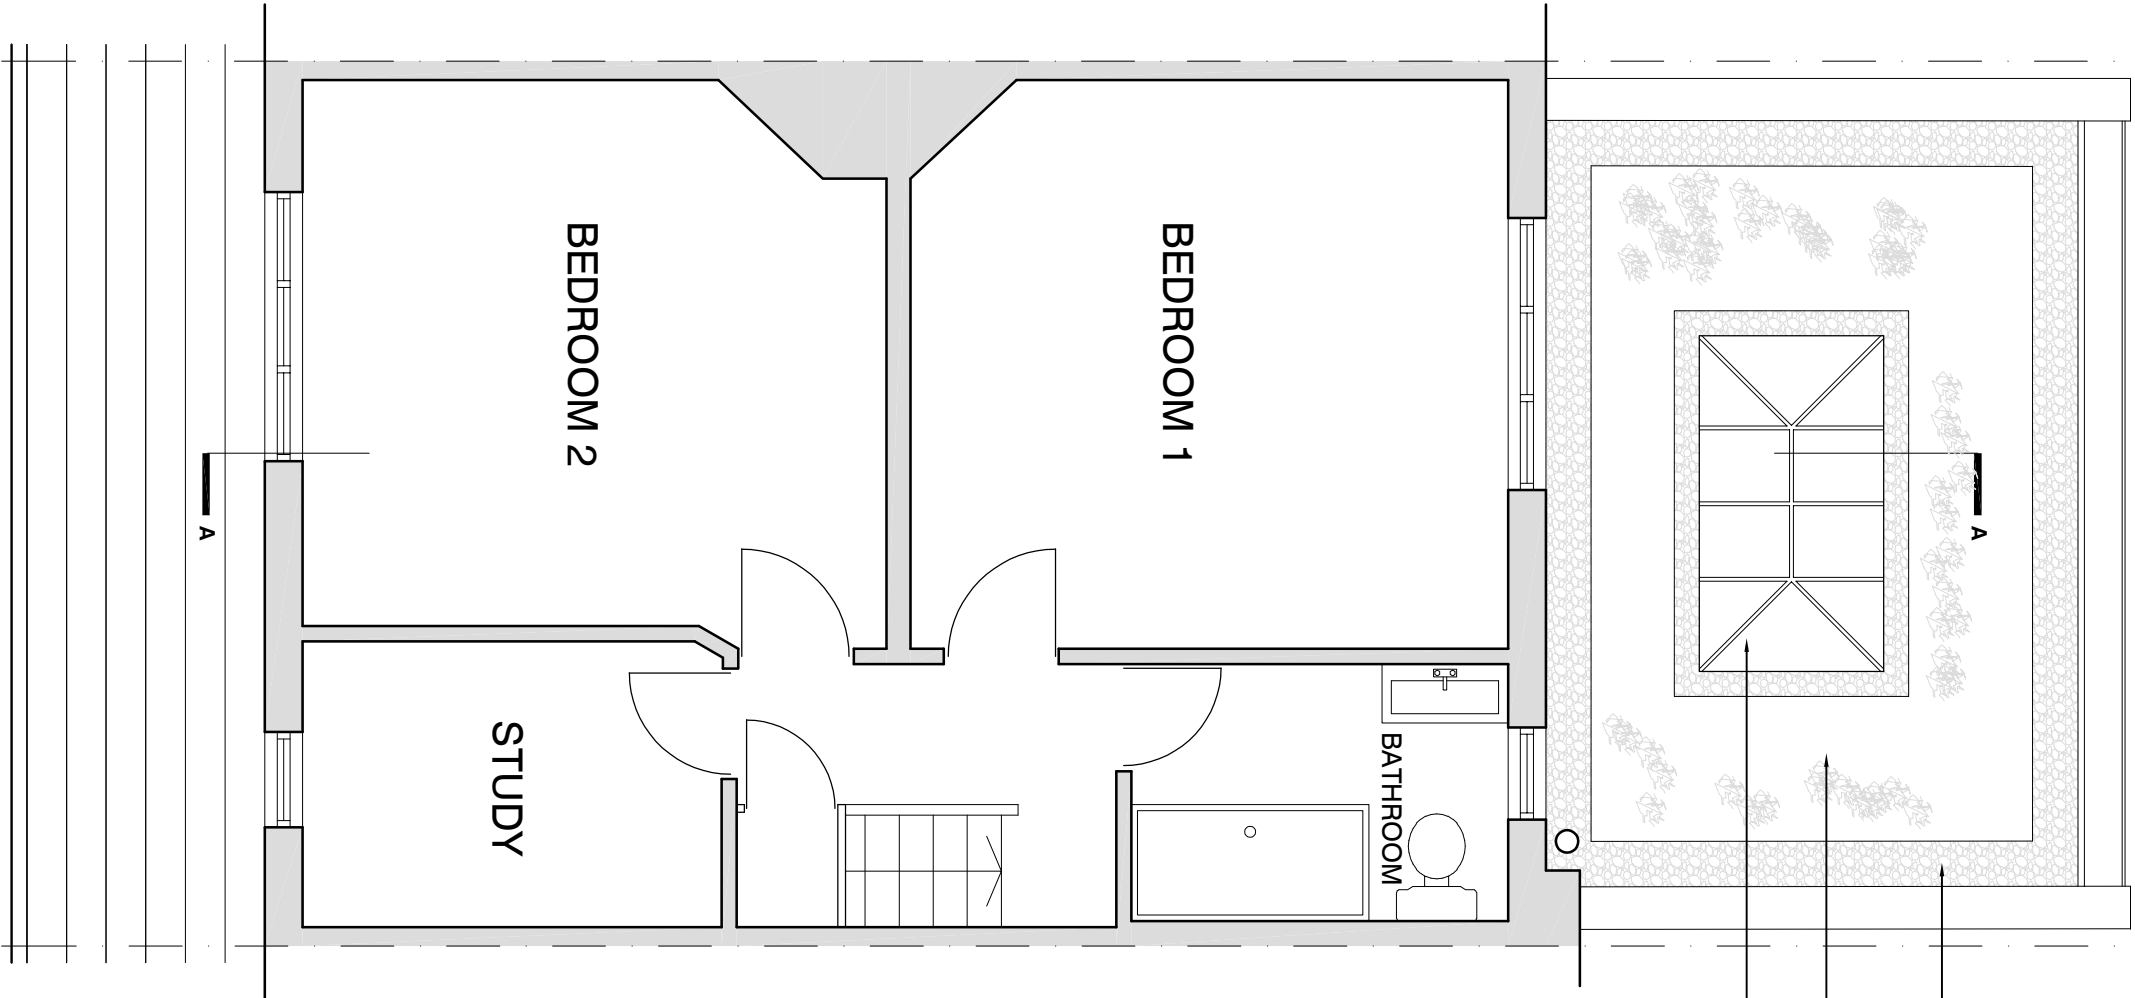


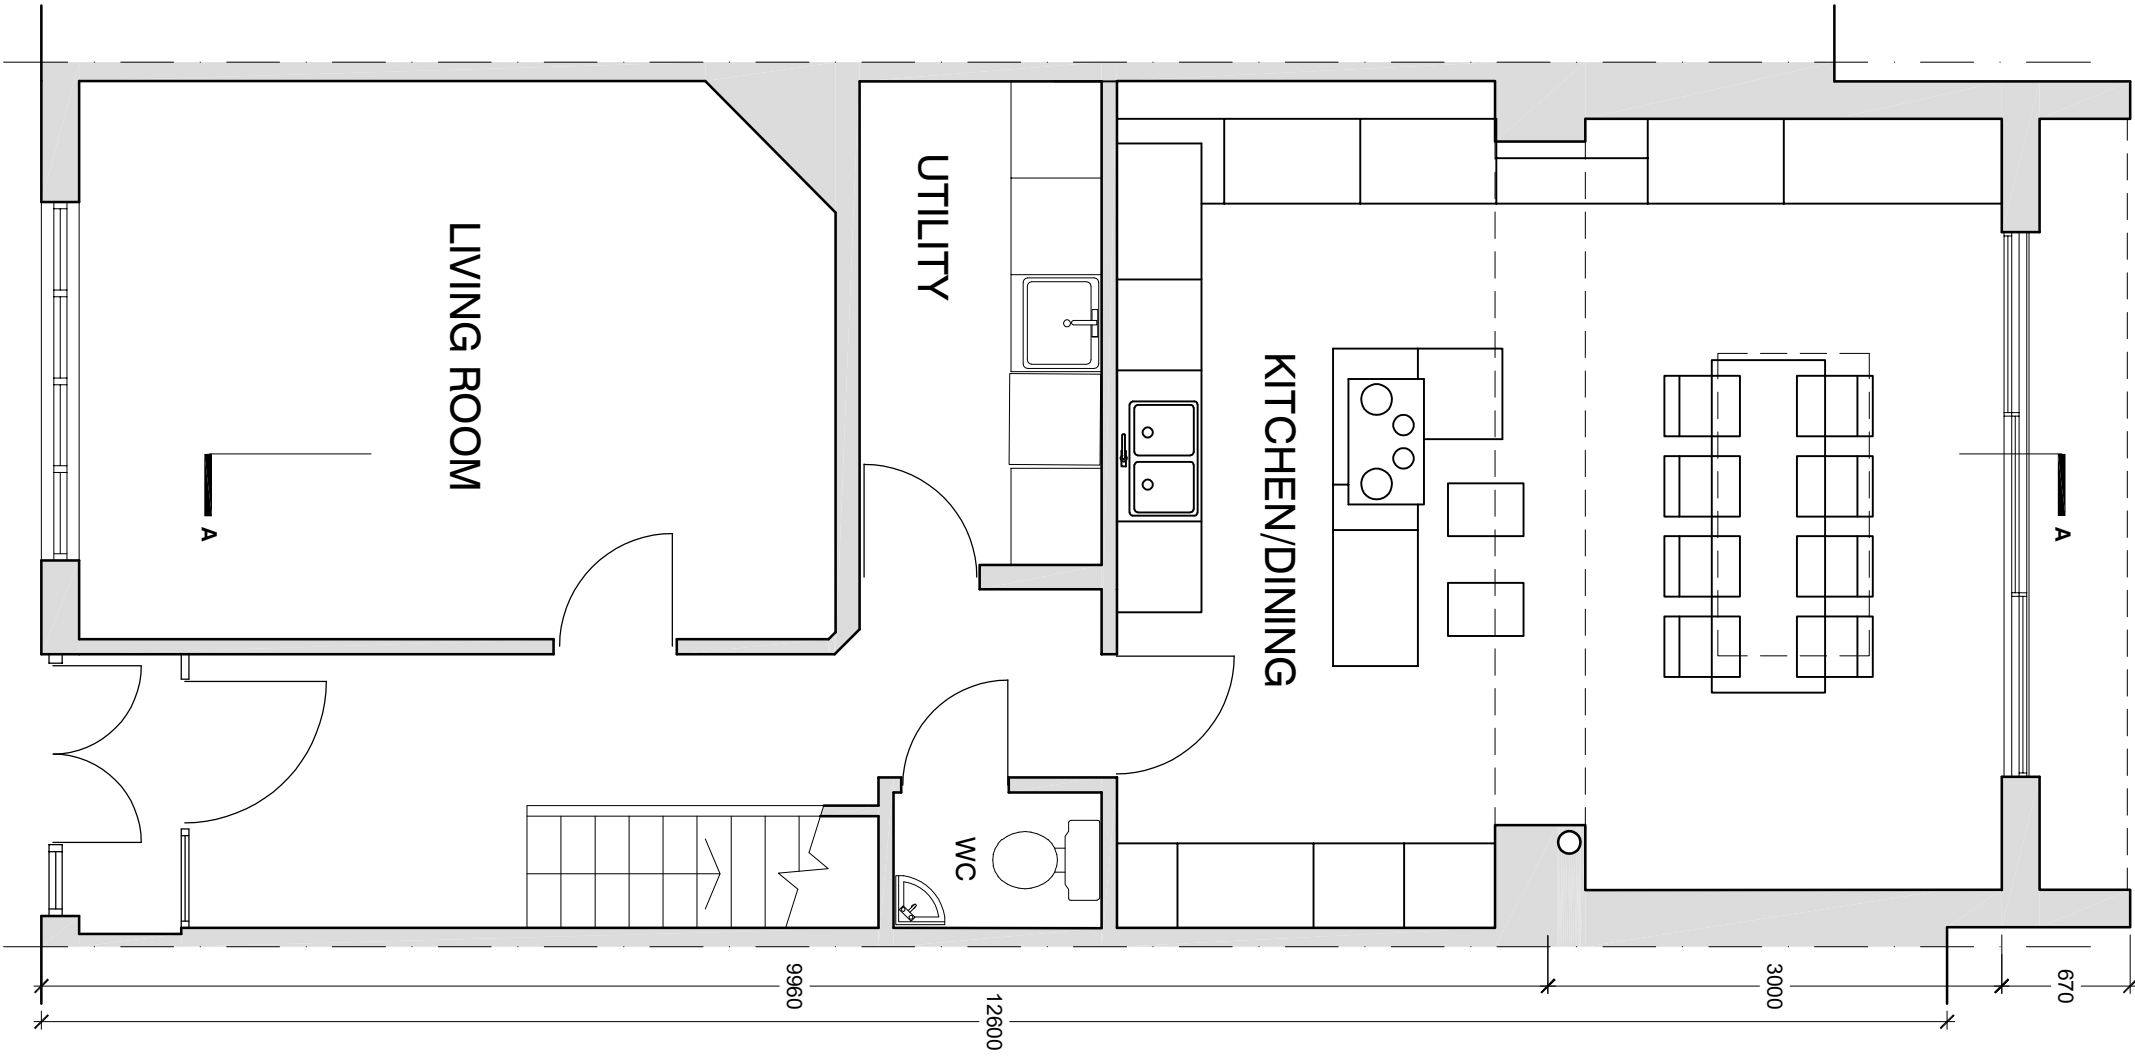

GRAVEL
EDGING
EXTENSIVE
GREEN ROOF
(SEDUM
BLANKET)
ROOFLIGHT

Rev D Sept 2024
Rev C May 2024
Rev B April 2024
Rev A April 2024

16 MEADOW ROAD
DA11 7LR
REAR EXTENSION

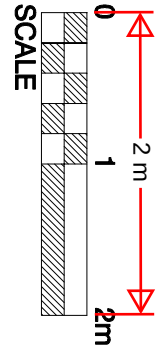

PLANS AS PROPOSED
DRG. NO. MR004D
SCALE AT A3 1:50
APRIL 2022