


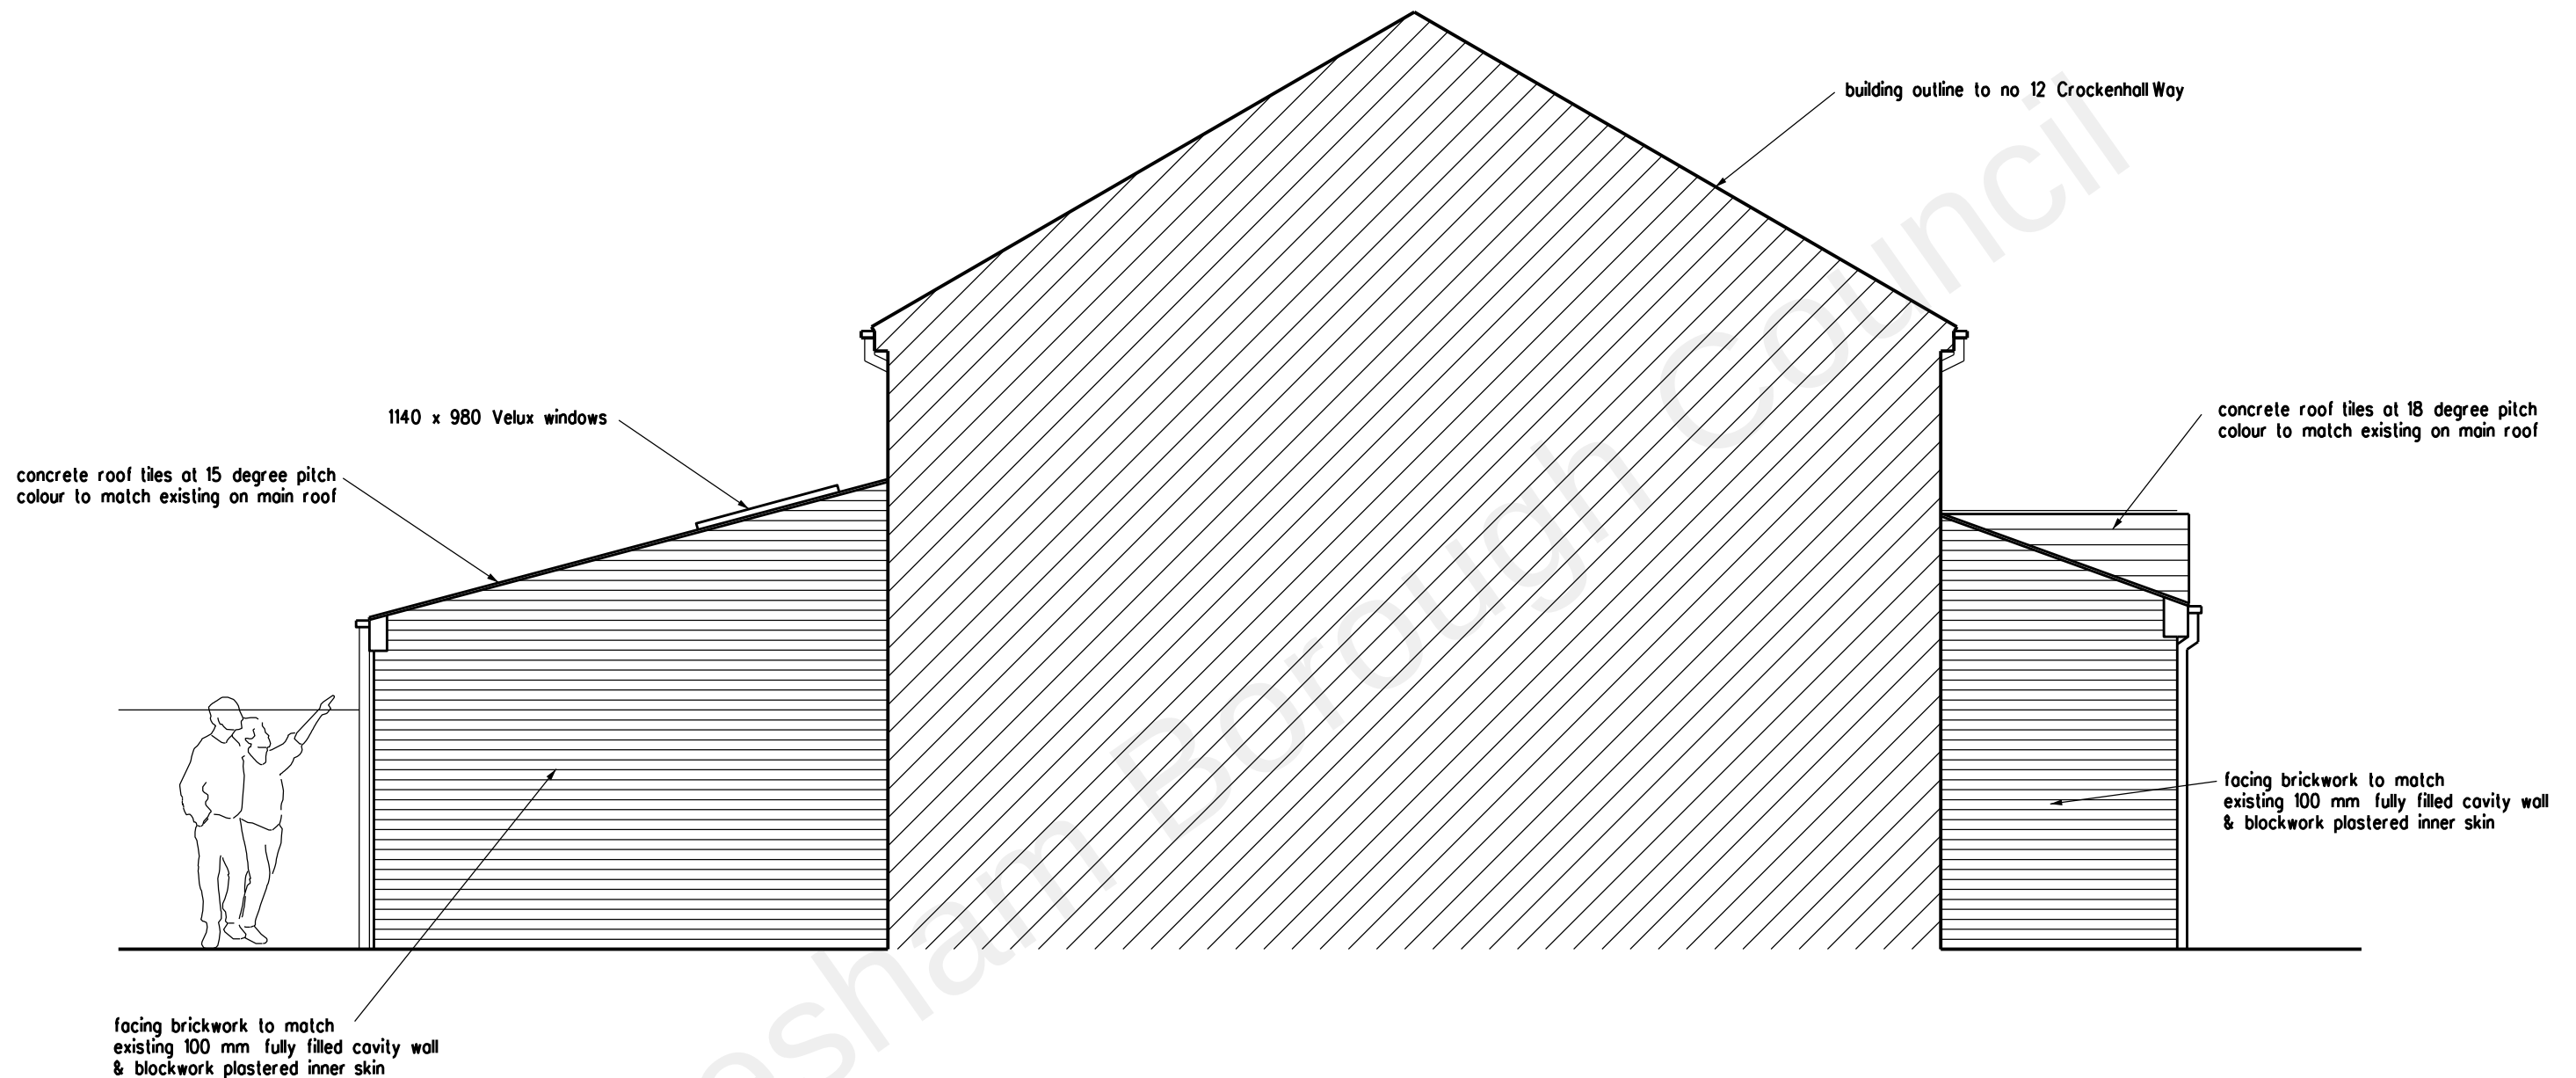

REVISION	DATE
ARCHITECT	
TA ARCHITECTS 11 JOYDENS WOOD ROAD BEXLEY KENT DA5 2HS Tel 07905 130591 ta140256@googlemail.com	
JOB	
PROPOSED GROUND FLOOR REAR & FRONT EXTENSIONS AT 10 CROCKENHALL WAY ISTEAD RISE DA13 9DB	
DRAWING	
PROPOSED SIDE ELEVATION FACING No 12 CROCKENHALL WAY	
SCALE	DATE
1:50 AT A3	OCT 2021
DRAWING NO.	
SK/08	