


5 - 10 New Road Gravesend

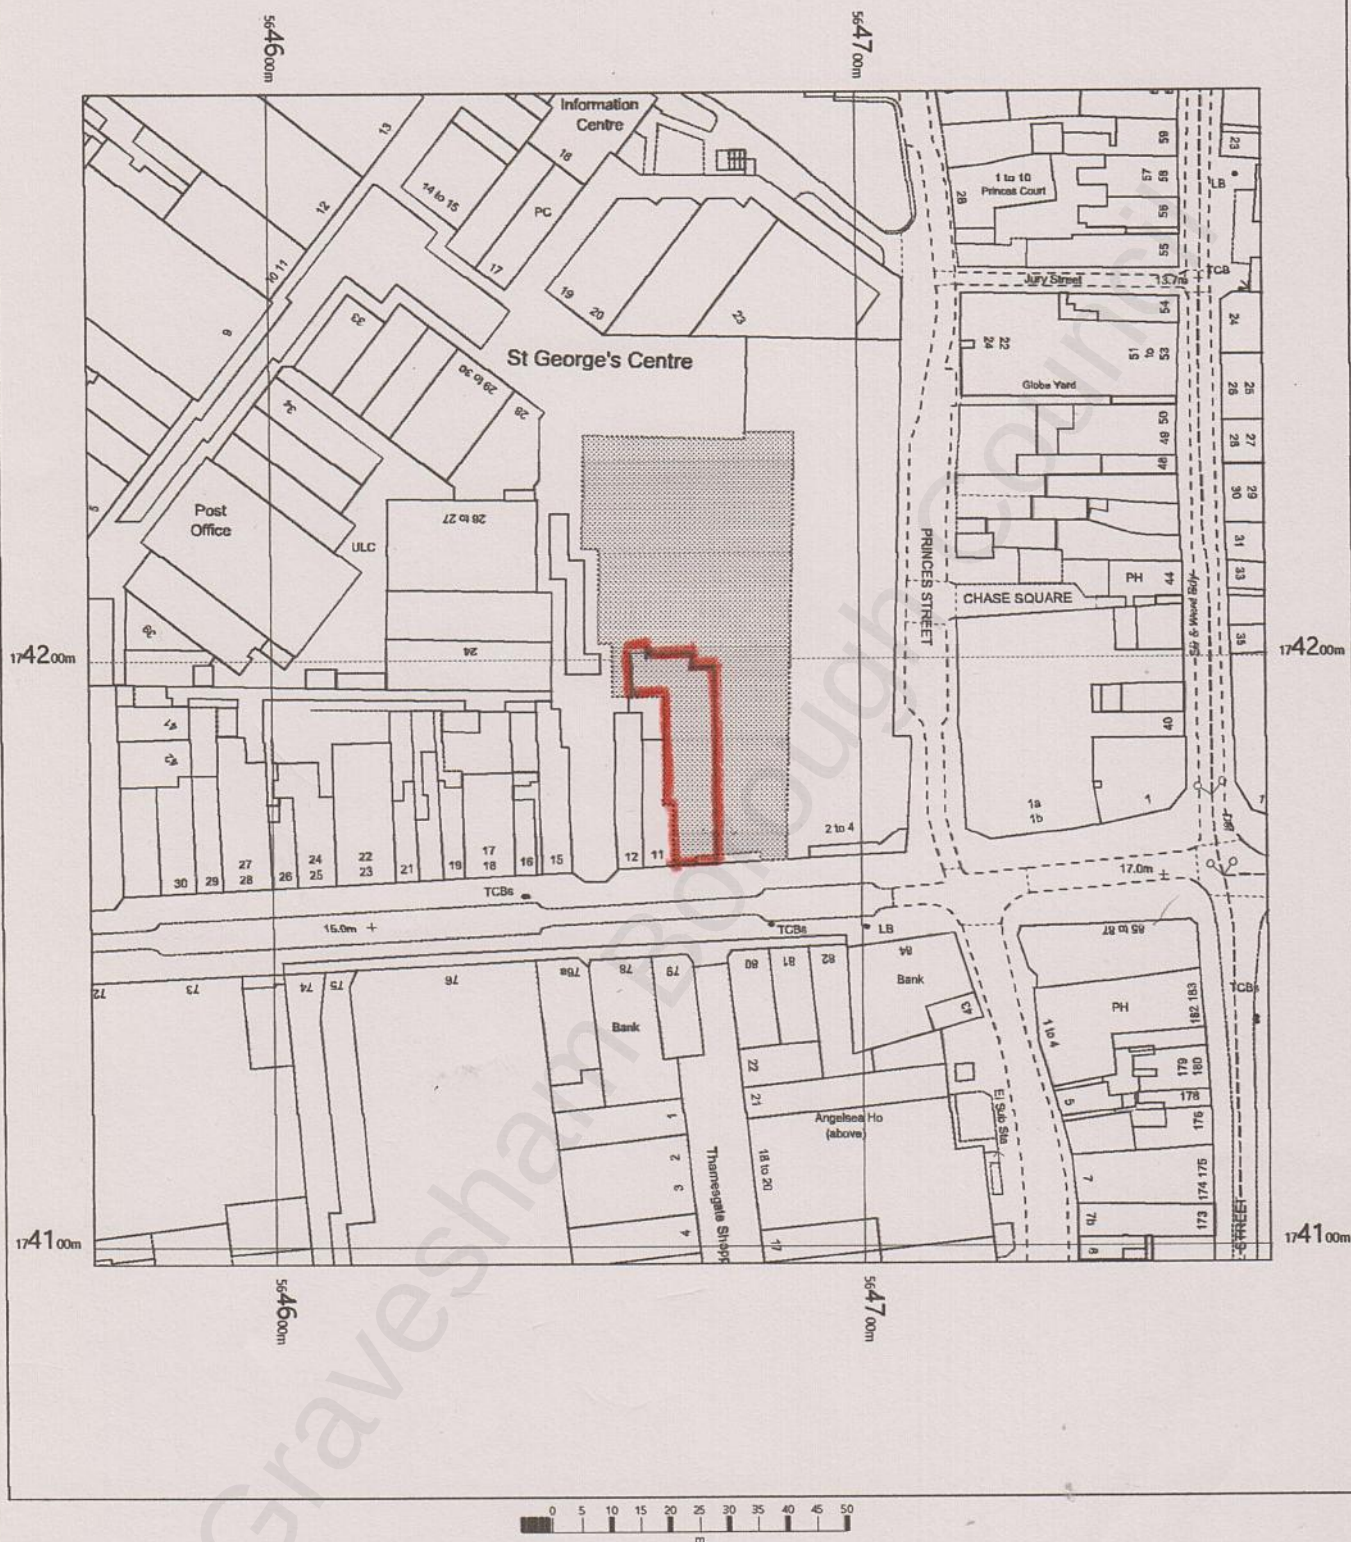

5 - 10 New Road Gravesend Kent DA11
0AA

OS MasterMap 1250/2500/10000 scale
Thursday, September 23, 2021, ID: BW1-00992290
maps.blackwell.co.uk

1:1250 scale print at A4, Centre: 564669 E, 174197 N

©Crown Copyright Ordnance Survey. Licence no. 100041041



**BLACKWELL'S
MAPPING SERVICES**
PERSONAL & PROFESSIONAL MAPPING
www.blackwellmapping.co.uk

TEL: 0800 151 2612
maps@blackwell.co.uk