



REV.	AMENDMENT	BY:	DATE
------	-----------	-----	------

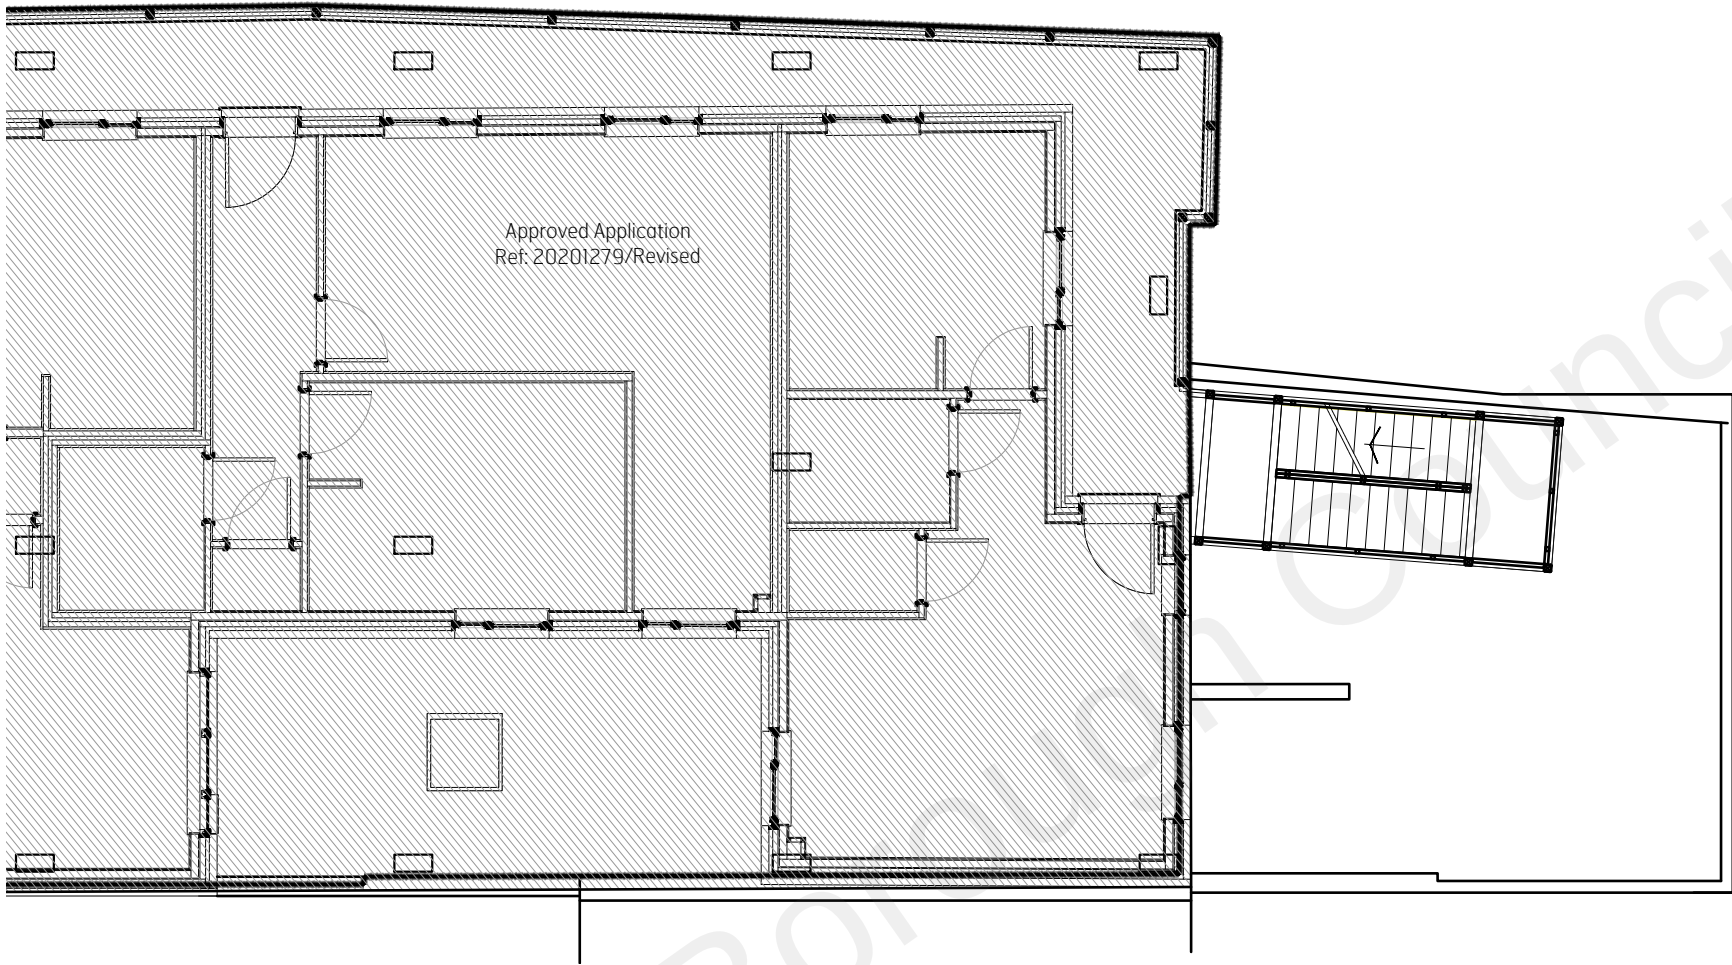

Existing Stair Plan
1:100 @ A3

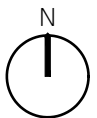

Brooks Murray Architects
8-10 New North Place, London EC2A 4JA
+44 (0)2077399955 architects@brooksmurray.com

**brooks
murray**

CLIENT:
High Street Gravesend Ltd

JOB:
25-26 High Street
Gravesend
DA11 0AZ


DRAWING TITLE:
Existing
Stair Plan

SCALE:
1:100@A3

DATE:
July 2022

STATUS:
PLANNING APPLICATION

DRAWING NUMBER: 1214.PA.010
REV: TS
ISSUED BY:

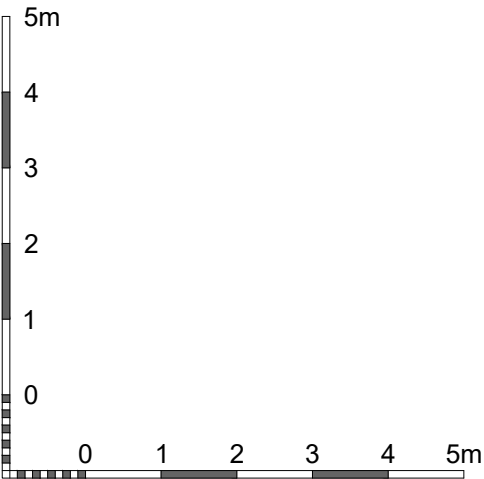

Reference Plan
scale 1:200 @ A3

