




REV.	AMENDMENT	BY:	DATE
------	-----------	-----	------

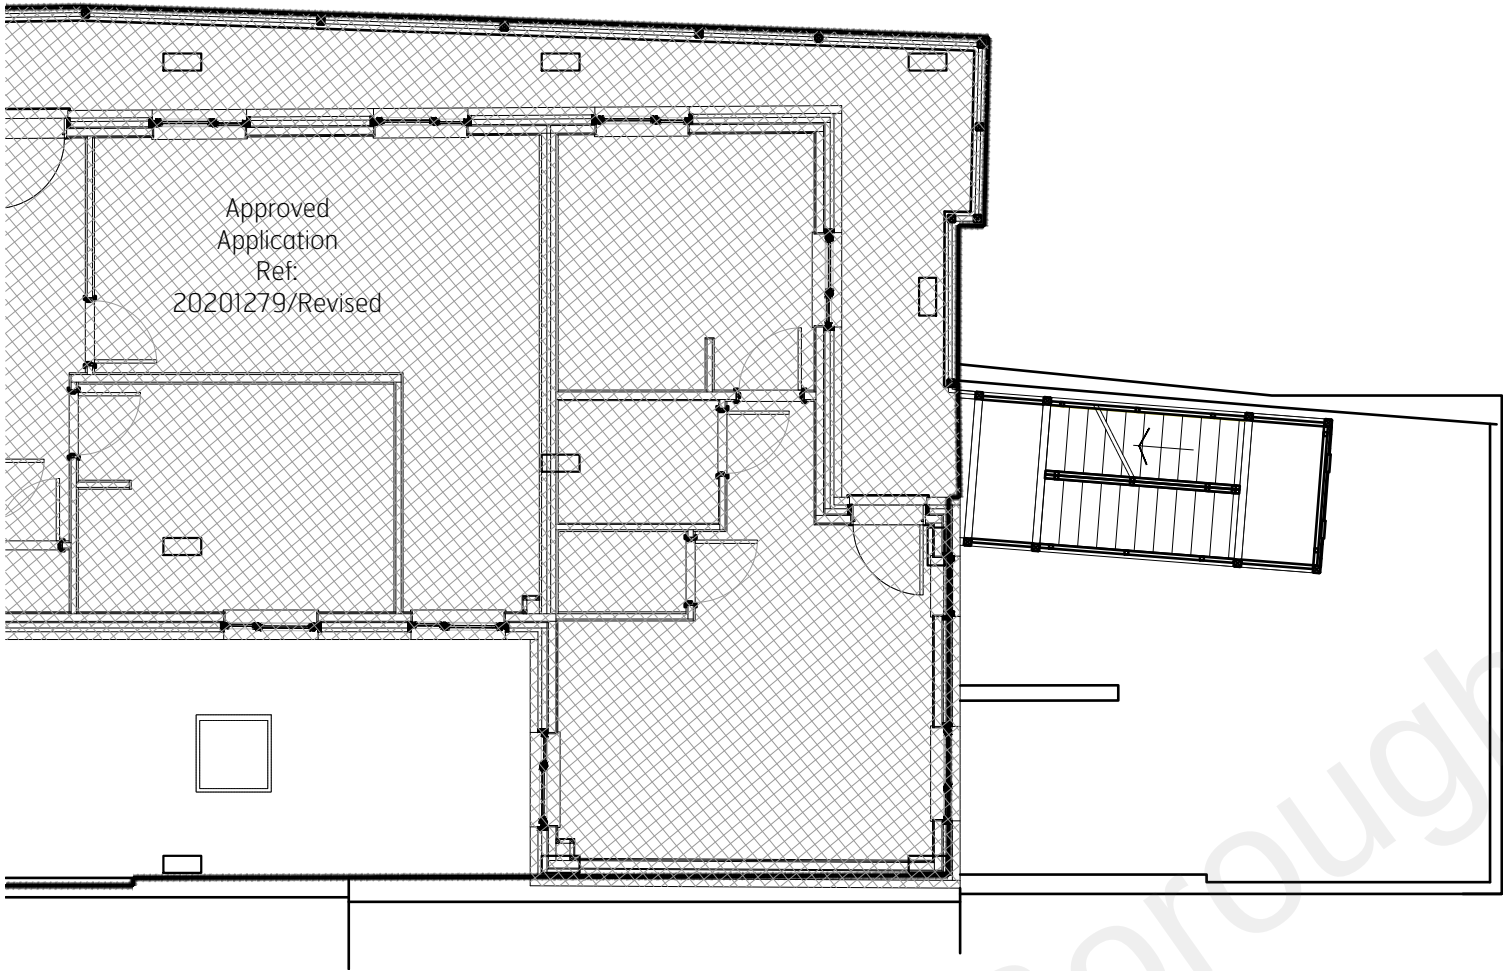

Proposed Stair Plan
1:100 @ A3

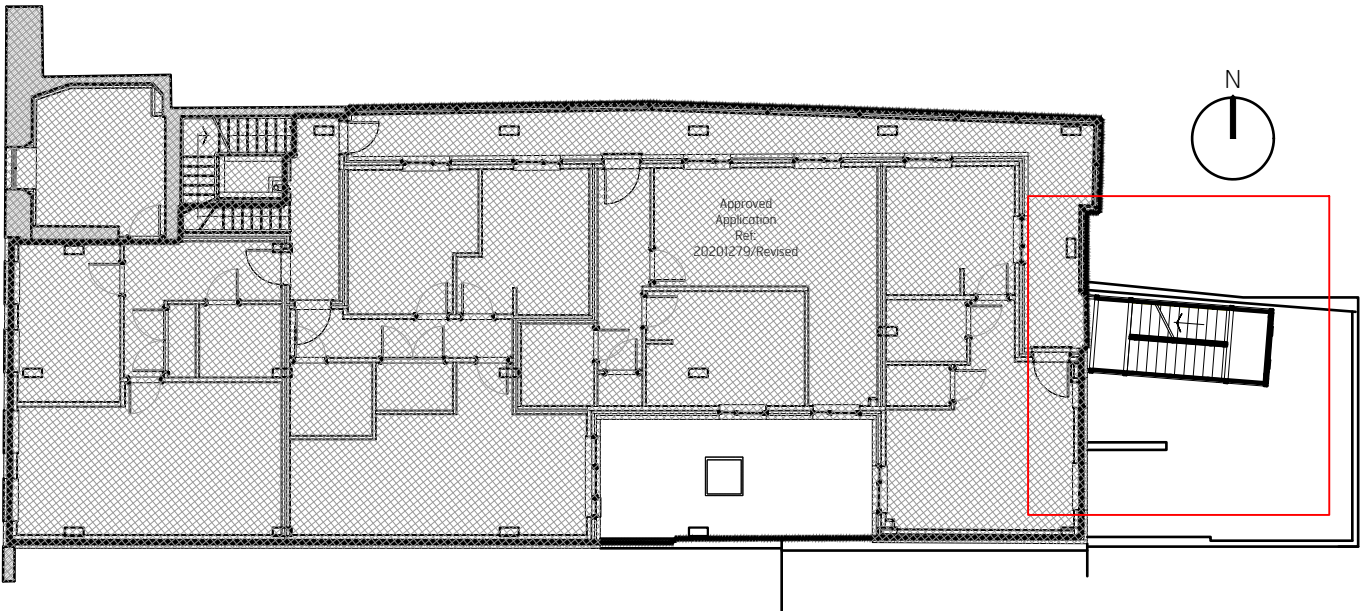

Reference Plan
scale 1:200 @ A3

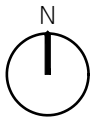

Brooks Murray Architects
8-10 New North Place, London EC2A 4JA
+44 (0)2077399955 architects@brooksmurray.com

**brooks
murray**

CLIENT:	High Street Gravesend Ltd
JOB:	Gravesend 25-26 High Street DA11 0AZ
DRAWING TITLE:	Proposed Stair Plan
SCALE:	1:100@A3
DATE:	July 2022
STATUS:	PLANNING APPLICATION
DRAWING NUMBER:	1214.PA.100
REV:	TS
ISSUED BY:	