


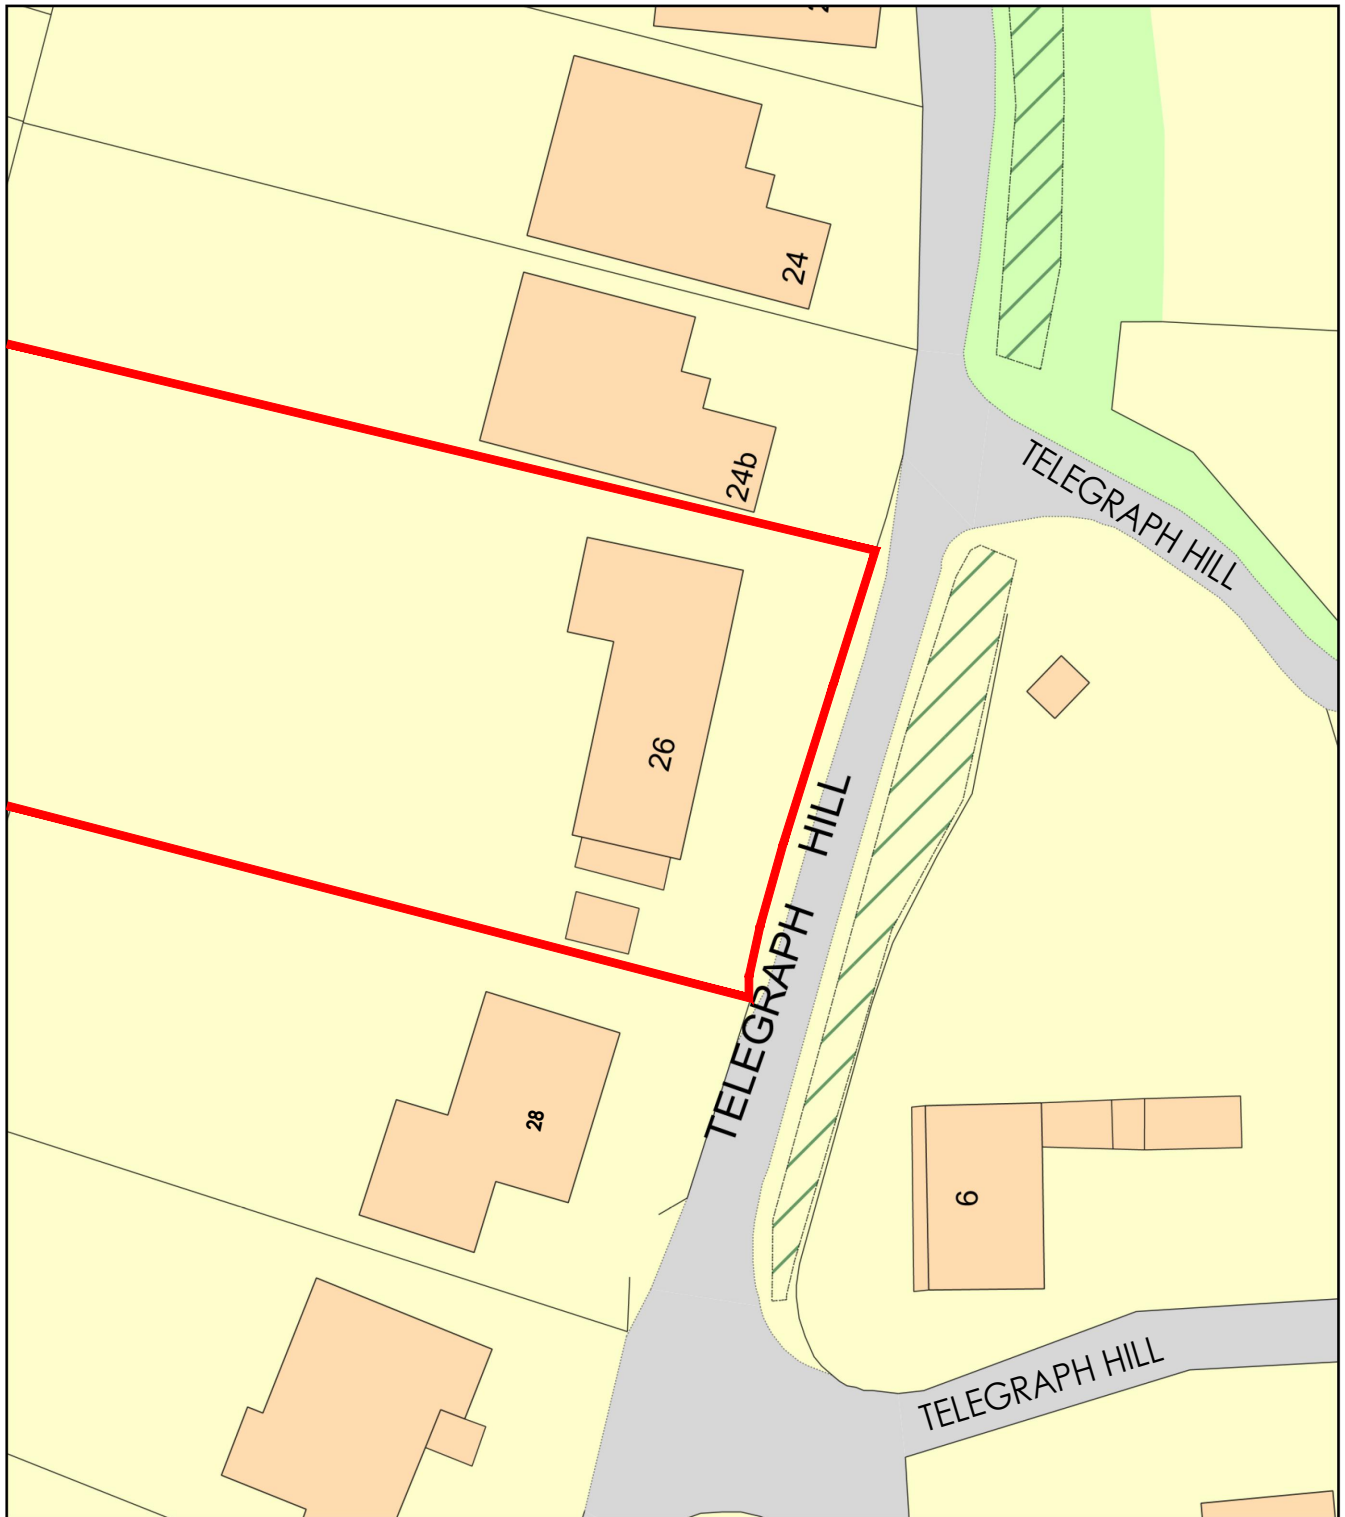

26 TELEGRAPH HILL - ME3 7NW - BLOCK PLAN

LAWFUL DEVELOPMENT CERTIFICATE

February 2024



— Application site.

**26TH
BP 01**

Scale 1:500@A4



Giovanni Mastromartino Architect

Innovation Centre Medway
Maldstone Road
Rochester ME5 9FD
M: +44(0)77 48231428
gmarchitect20@gmail.com