


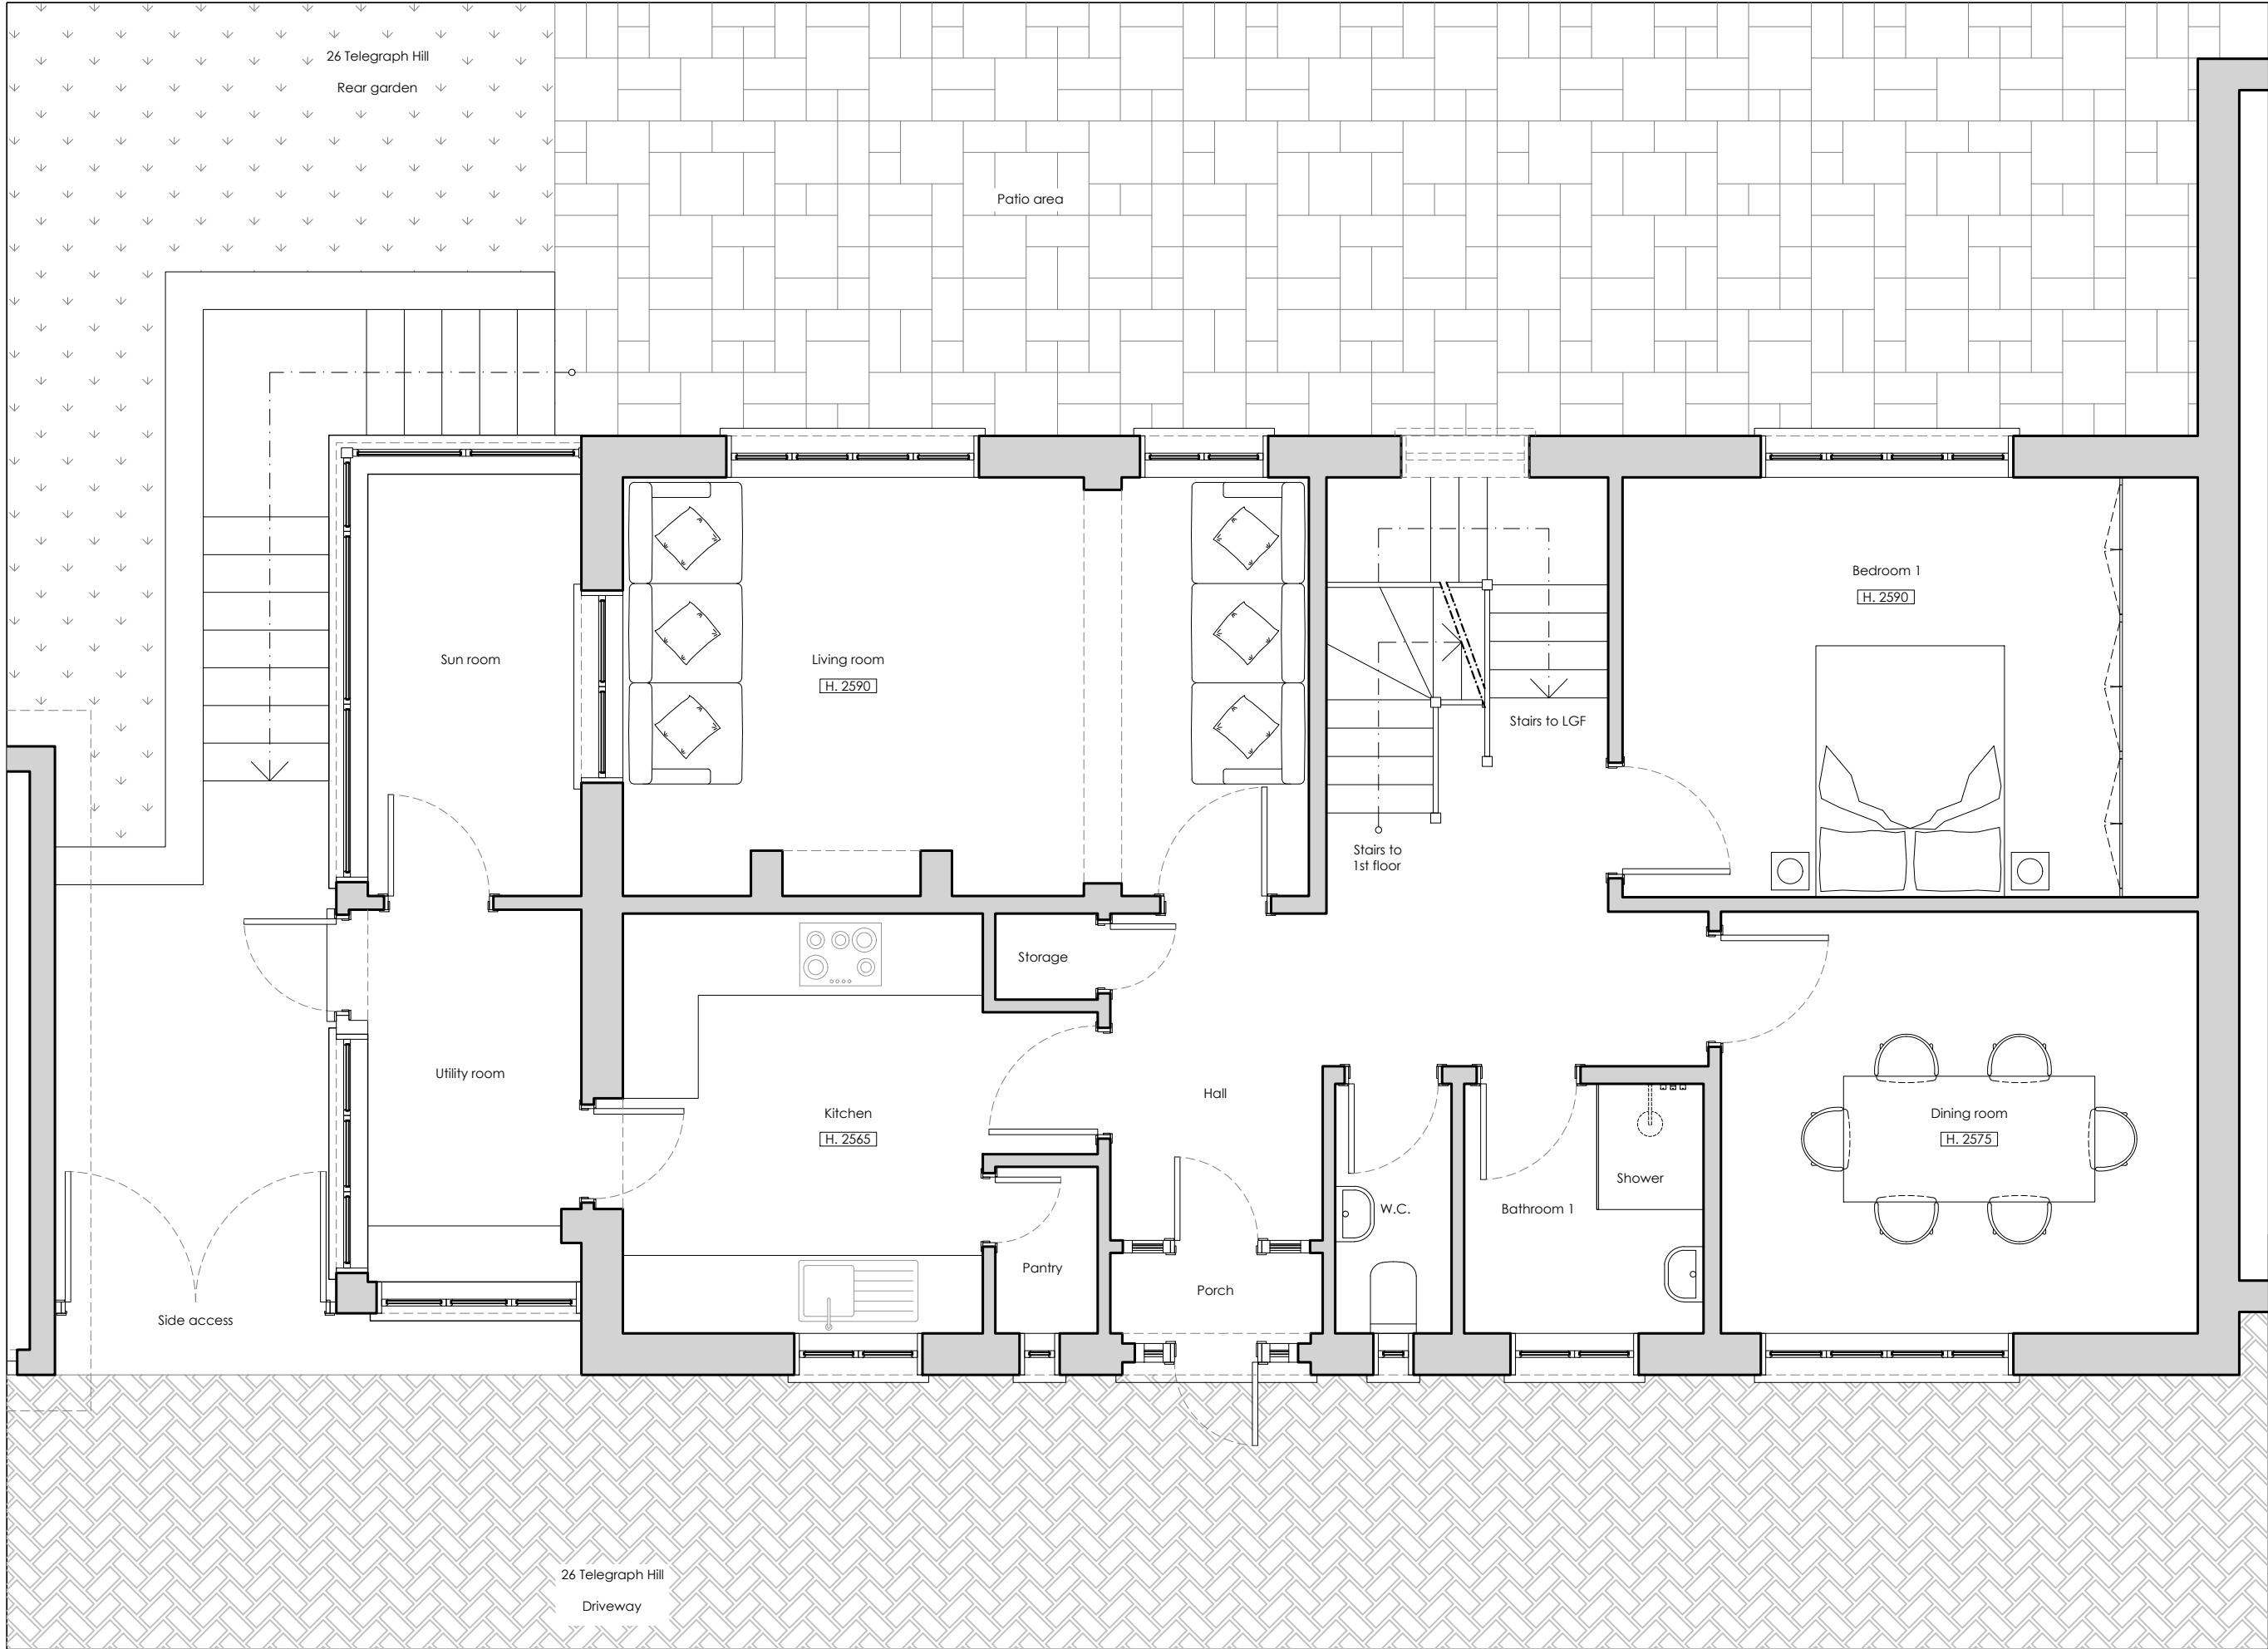

- NOTES:
1. All dimensions and levels are to be checked on site by the main contractor before work commences.
  2. The Architect is to be informed immediately of any discrepancies.
  3. Do not scale this drawing, use written dimensions only.
  4. All dimensions are in millimeters unless otherwise stated.
  5. If in doubt ask.

**26TH**  
26 Telegraph Hill  
Higham  
ME3 7NW



**Replacement of Sun room on  
the same footprint, rising  
pitched roof, 2no windows  
enlarged (rear elevation)**

**Ground Floor Plan  
Existing**

**26TH01/EX      Rev.A**

Status: Lawful Development Certificate

31-01-2024      1:50@A3

**GMA**  
**Giovanni Mastromartino Architect**

Innovation Centre Medway  
Maidstone Road  
Rochester ME5 9FD  
M: +44(0)77 48231428  
gmarchitect20@gmail.com