


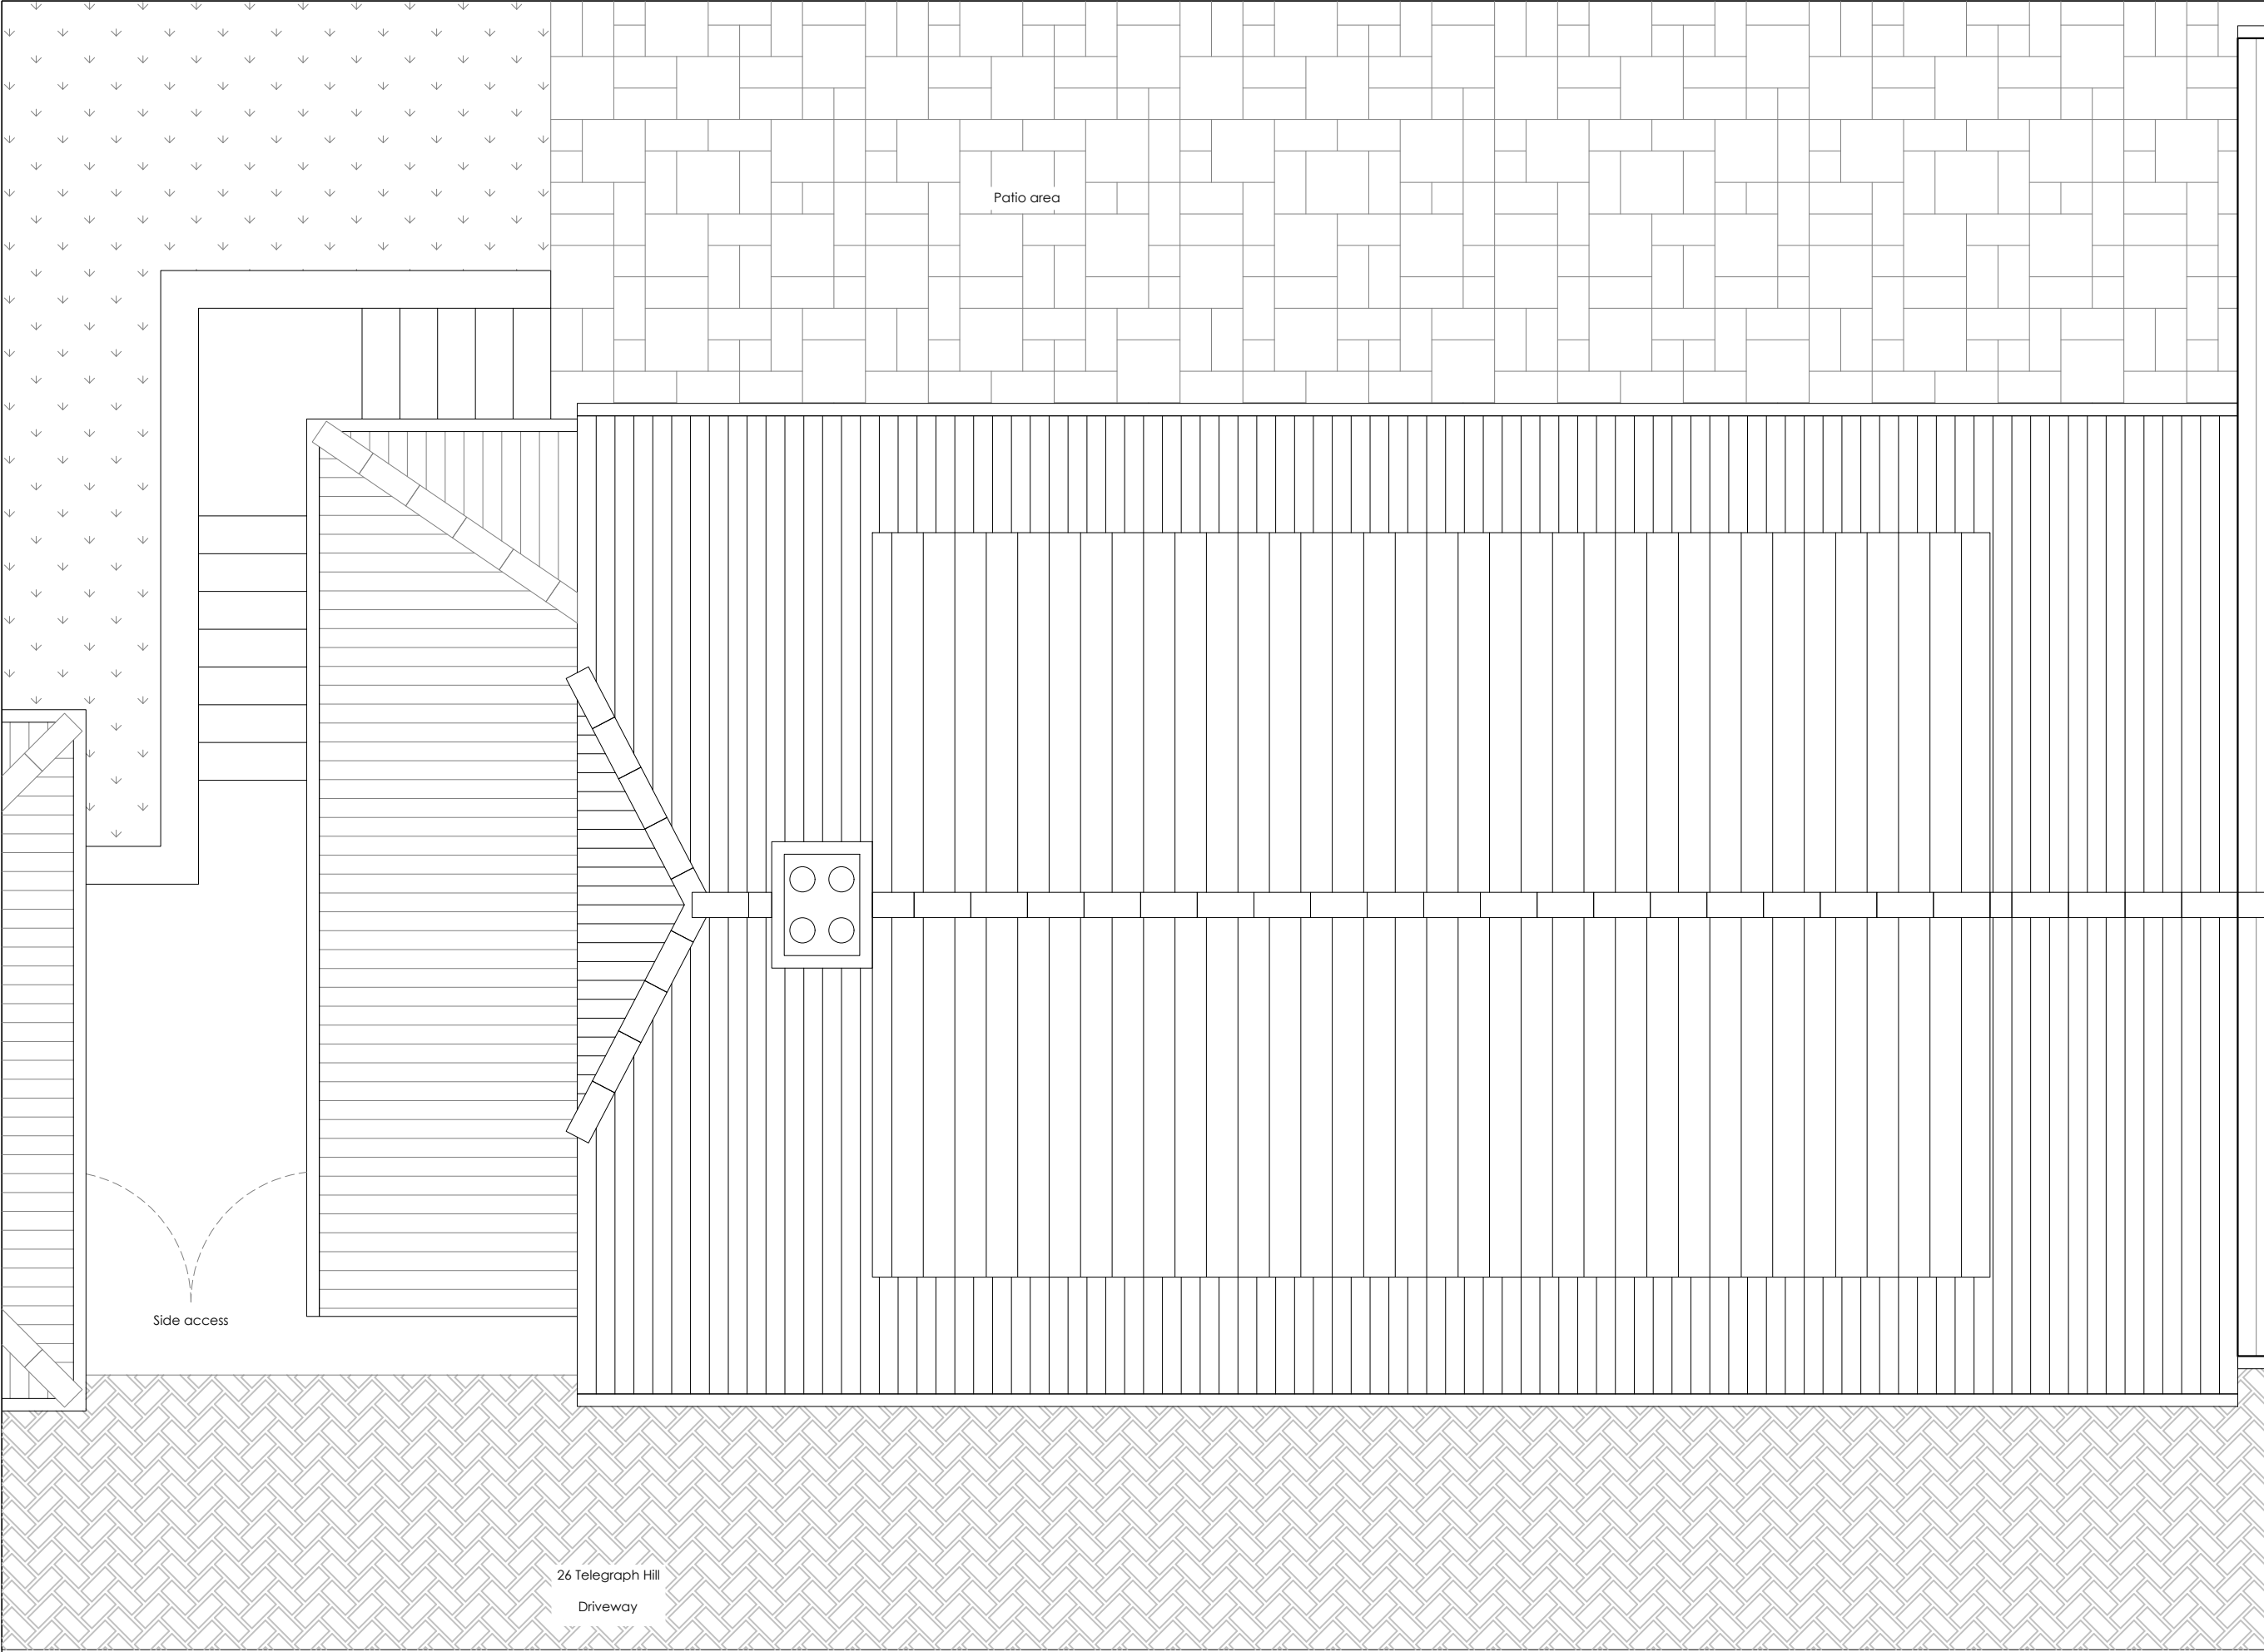

- NOTES:
- 1. All dimensions and levels are to be checked on site by the main contractor before work commences.
  - 2. The Architect is to be informed immediately of any discrepancies.
  - 3. Do not scale this drawing, use written dimensions only.
  - 4. All dimensions are in millimeters unless otherwise stated.
  - 5. If in doubt ask.

**26TH**  
26 Telegraph Hill  
Higham  
ME3 7NW



**Replacement of Sun room on  
the same footprint, rising  
pitched roof, 2no windows  
enlarged (rear elevation)**

**Roof Plan  
Existing**

**26TH02/EX** **Rev.A**

Status: Lawful Development Certificate

31-01-2024 1:50@A3

**GMA**  
**Giovanni Mastromartino Architect**  
Innovation Centre Medway  
Maidstone Road  
Rochester ME5 9FD  
M: +44(0)77 48231428  
gmarchitect20@gmail.com

