


DRAWING SHOWING EXISTING AND
PROPOSED FRONT AND REAR
ELEVATIONS

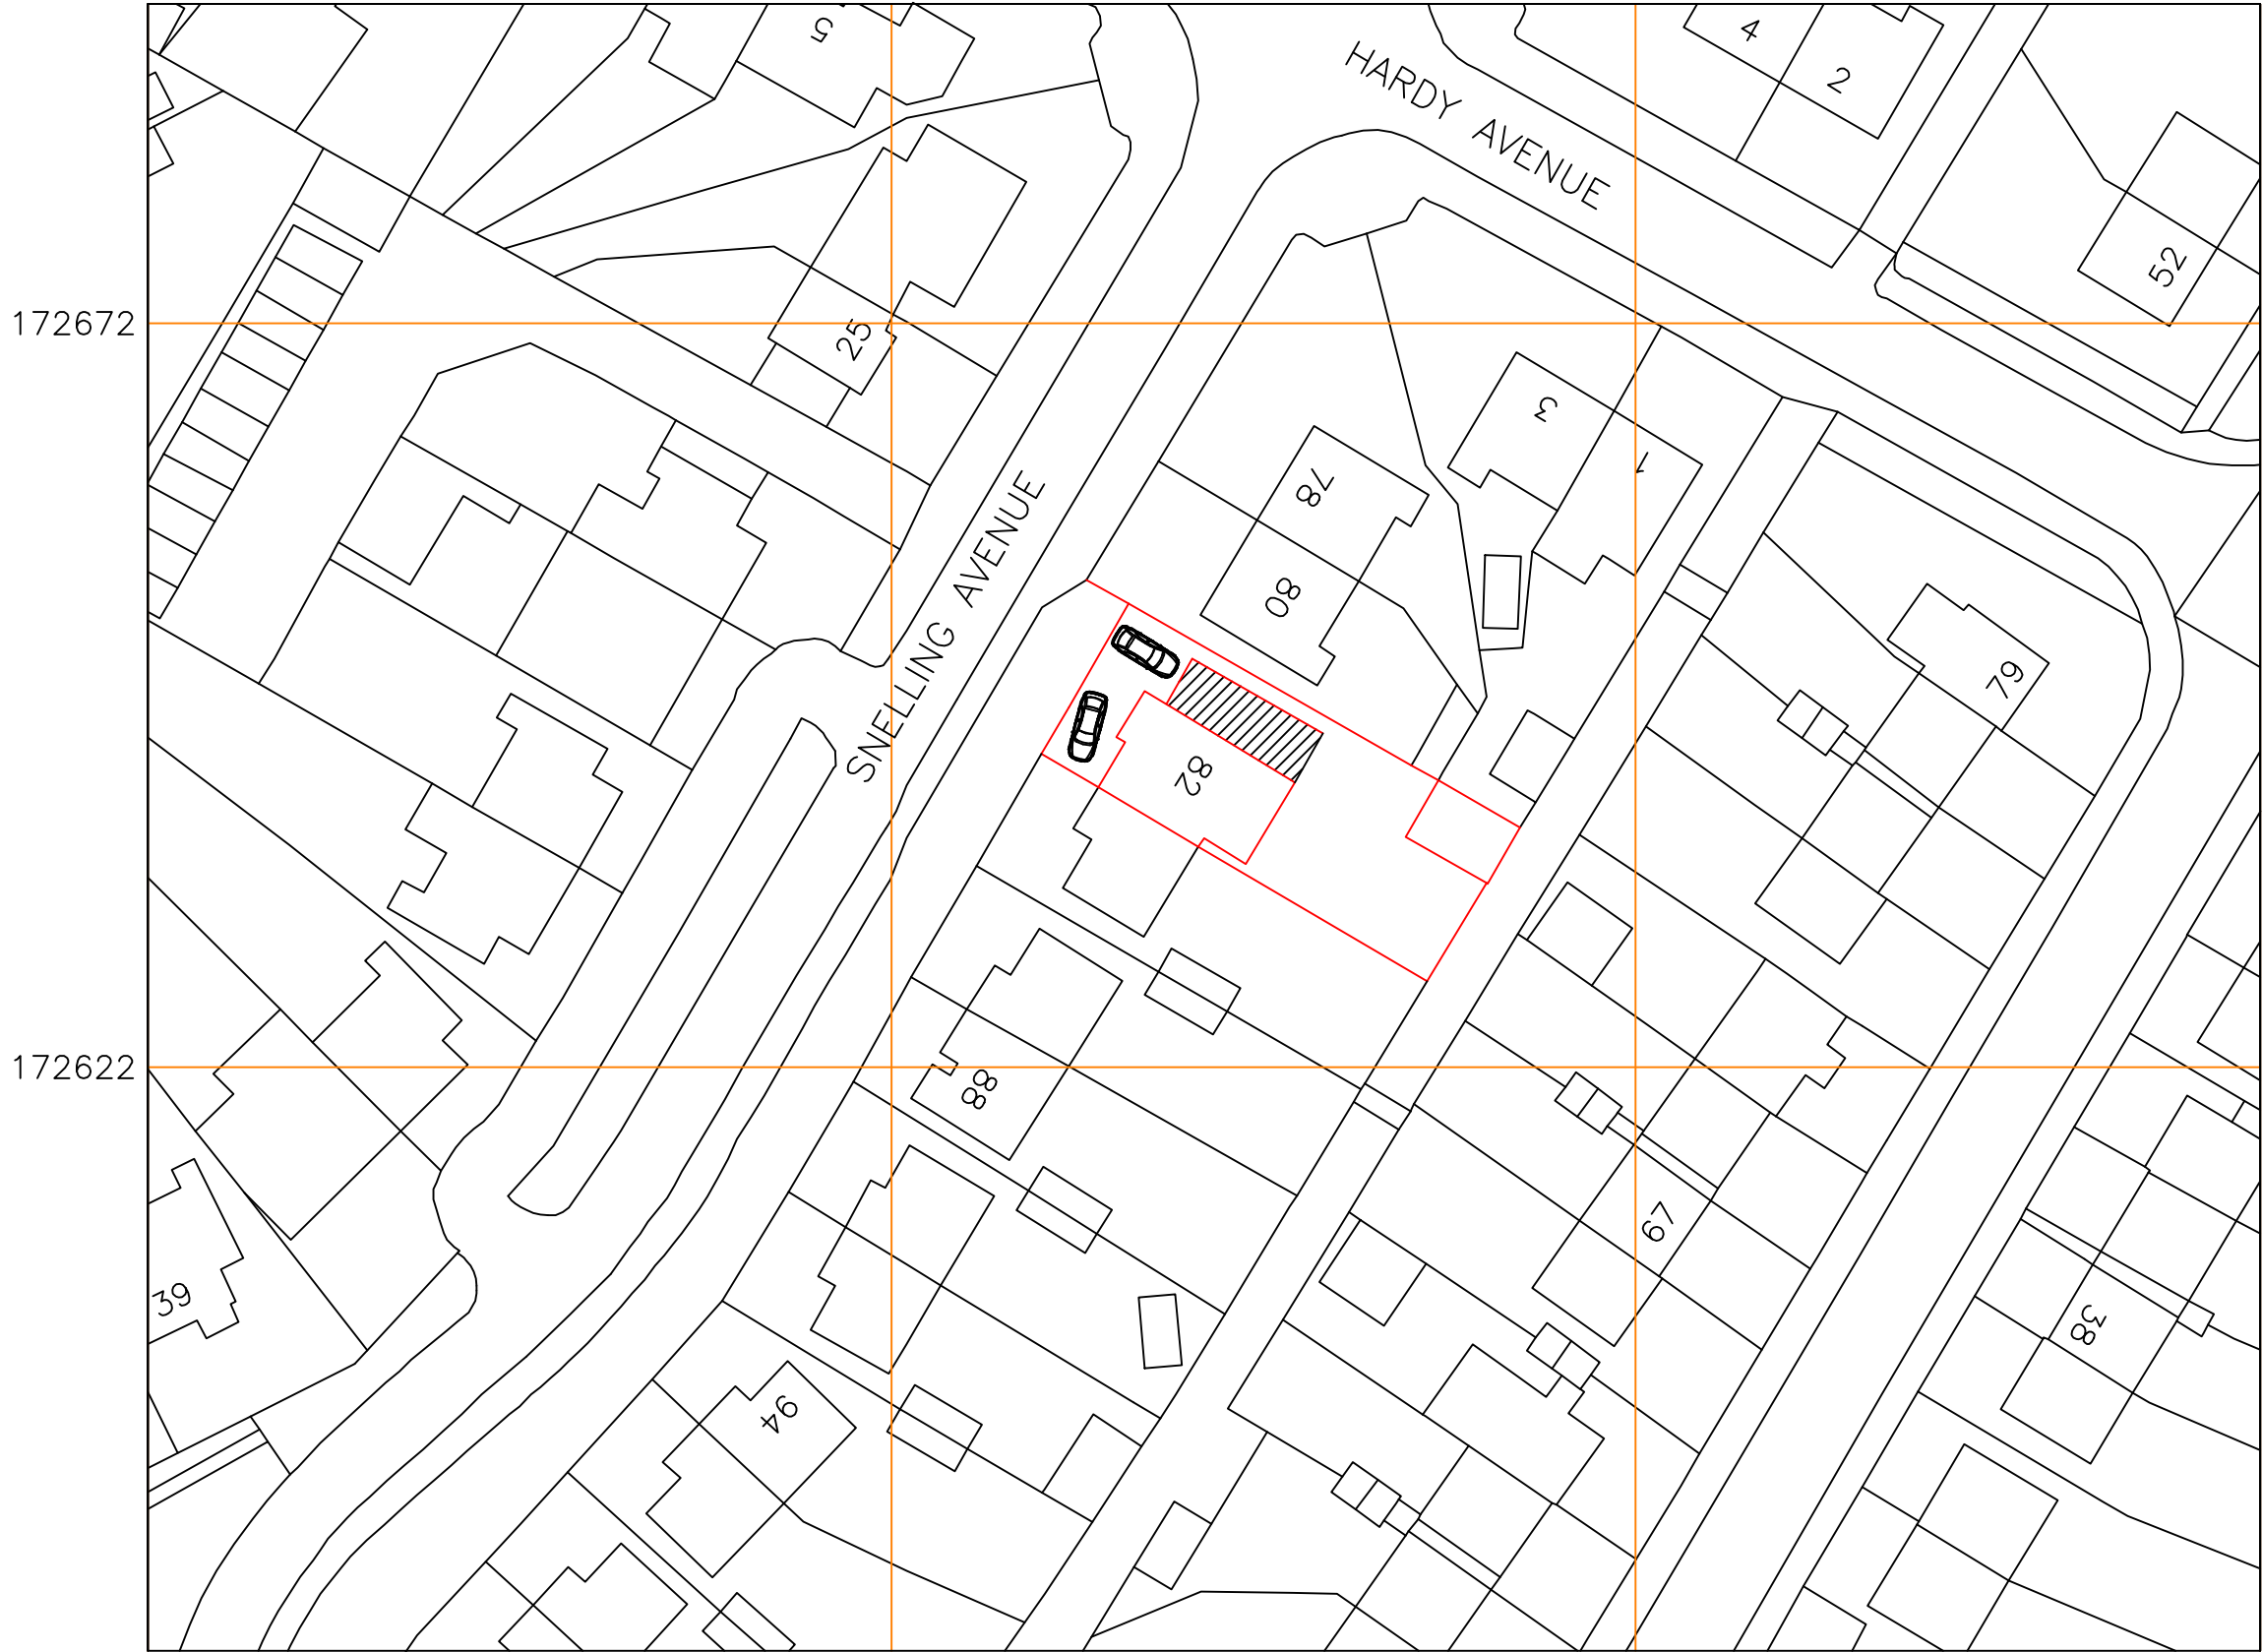

AGENT

S HANSPAL

PROJECT

SINGLE STOREY SIDE EXTENSION
FOR MR AND MRS SANDHU

ADDRESS

82 SNELLING AVENUE
GRAVESEND
KENT DA11 7ER

DWG No.

SAP.08R1

SCALE

1:500 @ A3

DATE

JUNE 2023