
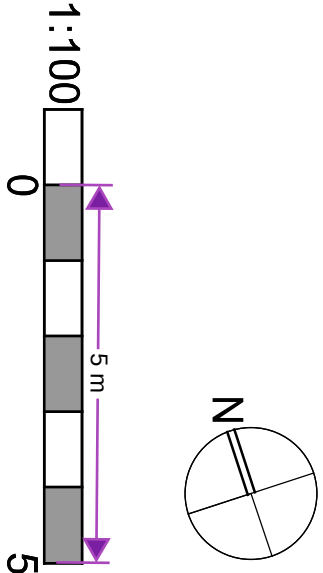
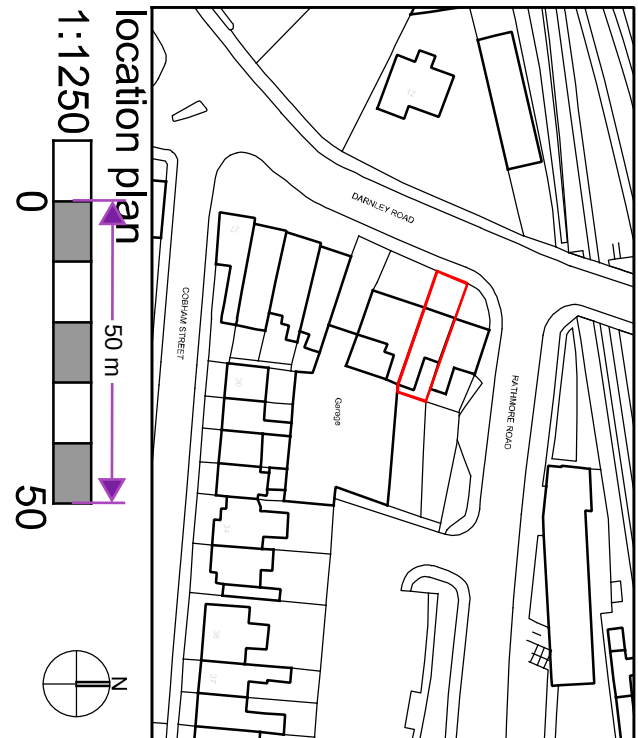


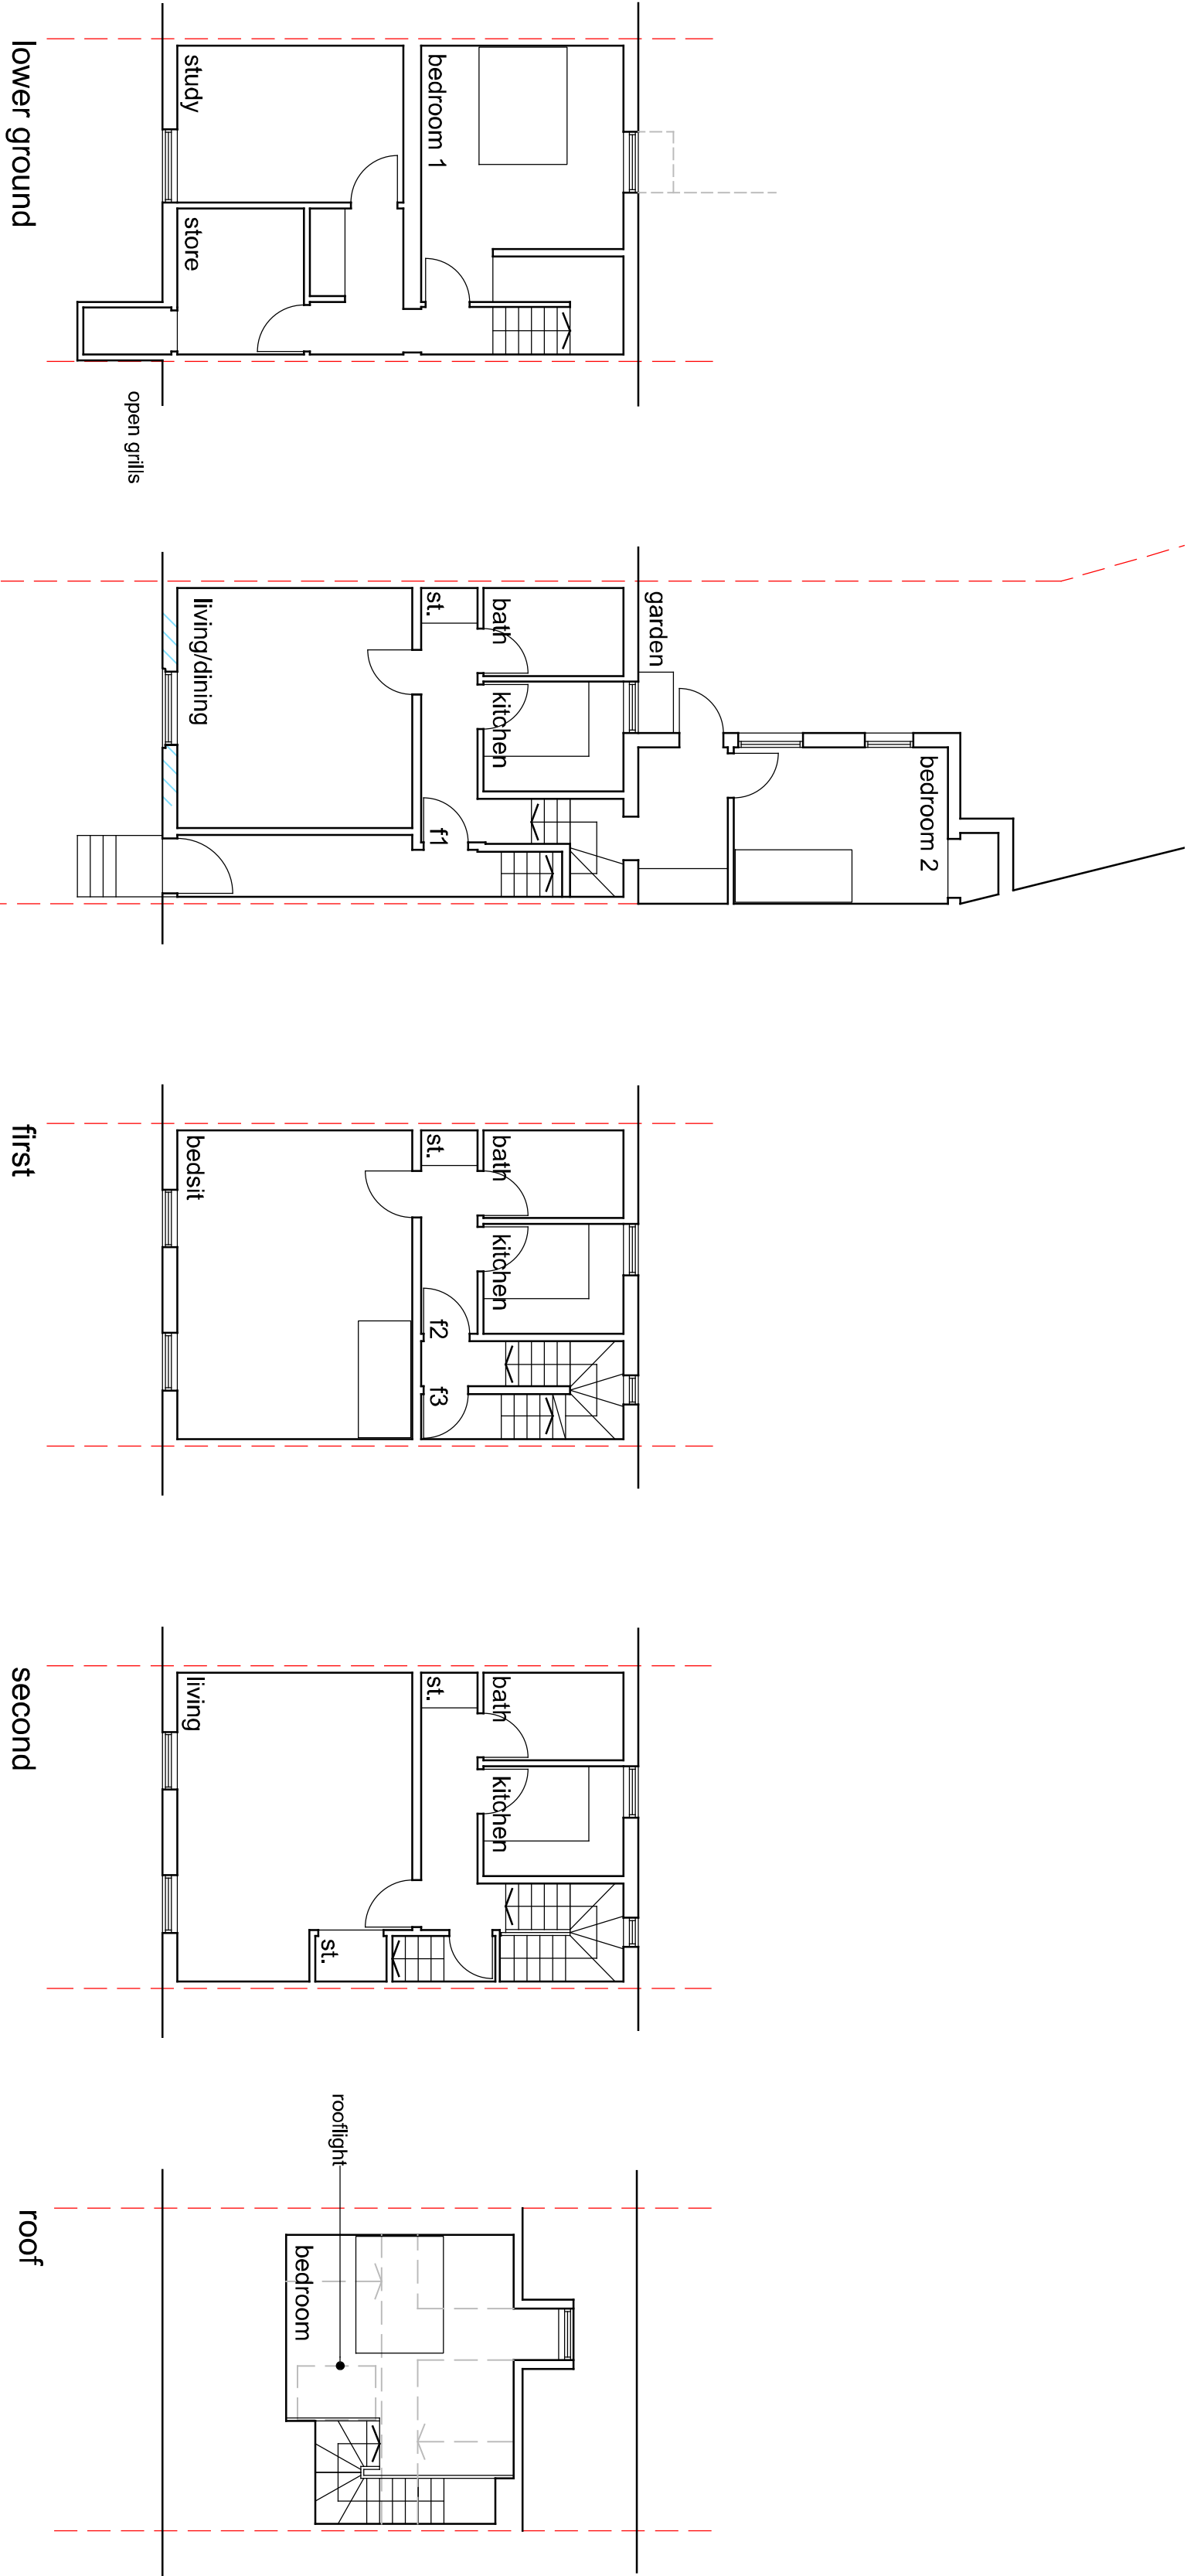

Removal of bay window

17 Danley Road

As proposed

DRAWING STATUS

Preliminary
For Approval
Information



Final
For Construction
As-built



Revisions

Project	Revision
Client	M. Hayer
Site	17 Danley Road
Title	As proposed
Scale at A1	1:100
Date	Jun 25

sub rosa
architecture

SUB ROSA ARCHITECTURE LTD
The Studio 62 Pine Avenue Gravesend DA12 1QZ
t: 01474 747707
e: carlou@subrosaa.co.uk

DRAWING NUMBER