




PROPOSED BLOCK PLAN 72 CLIPPER CRESCENT R/P GRAVESEND

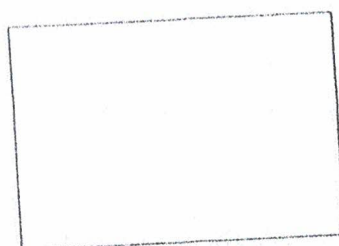

OS MasterMap 1250/2500/10000 scale
 Thursday, February 18, 2021, ID: CM-00939933
www.centremapslive.co.uk
 1:200 scale print at A4, Centre: 566641 E, 171939 N
 ©Crown Copyright Ordnance Survey. Licence no. 100019980

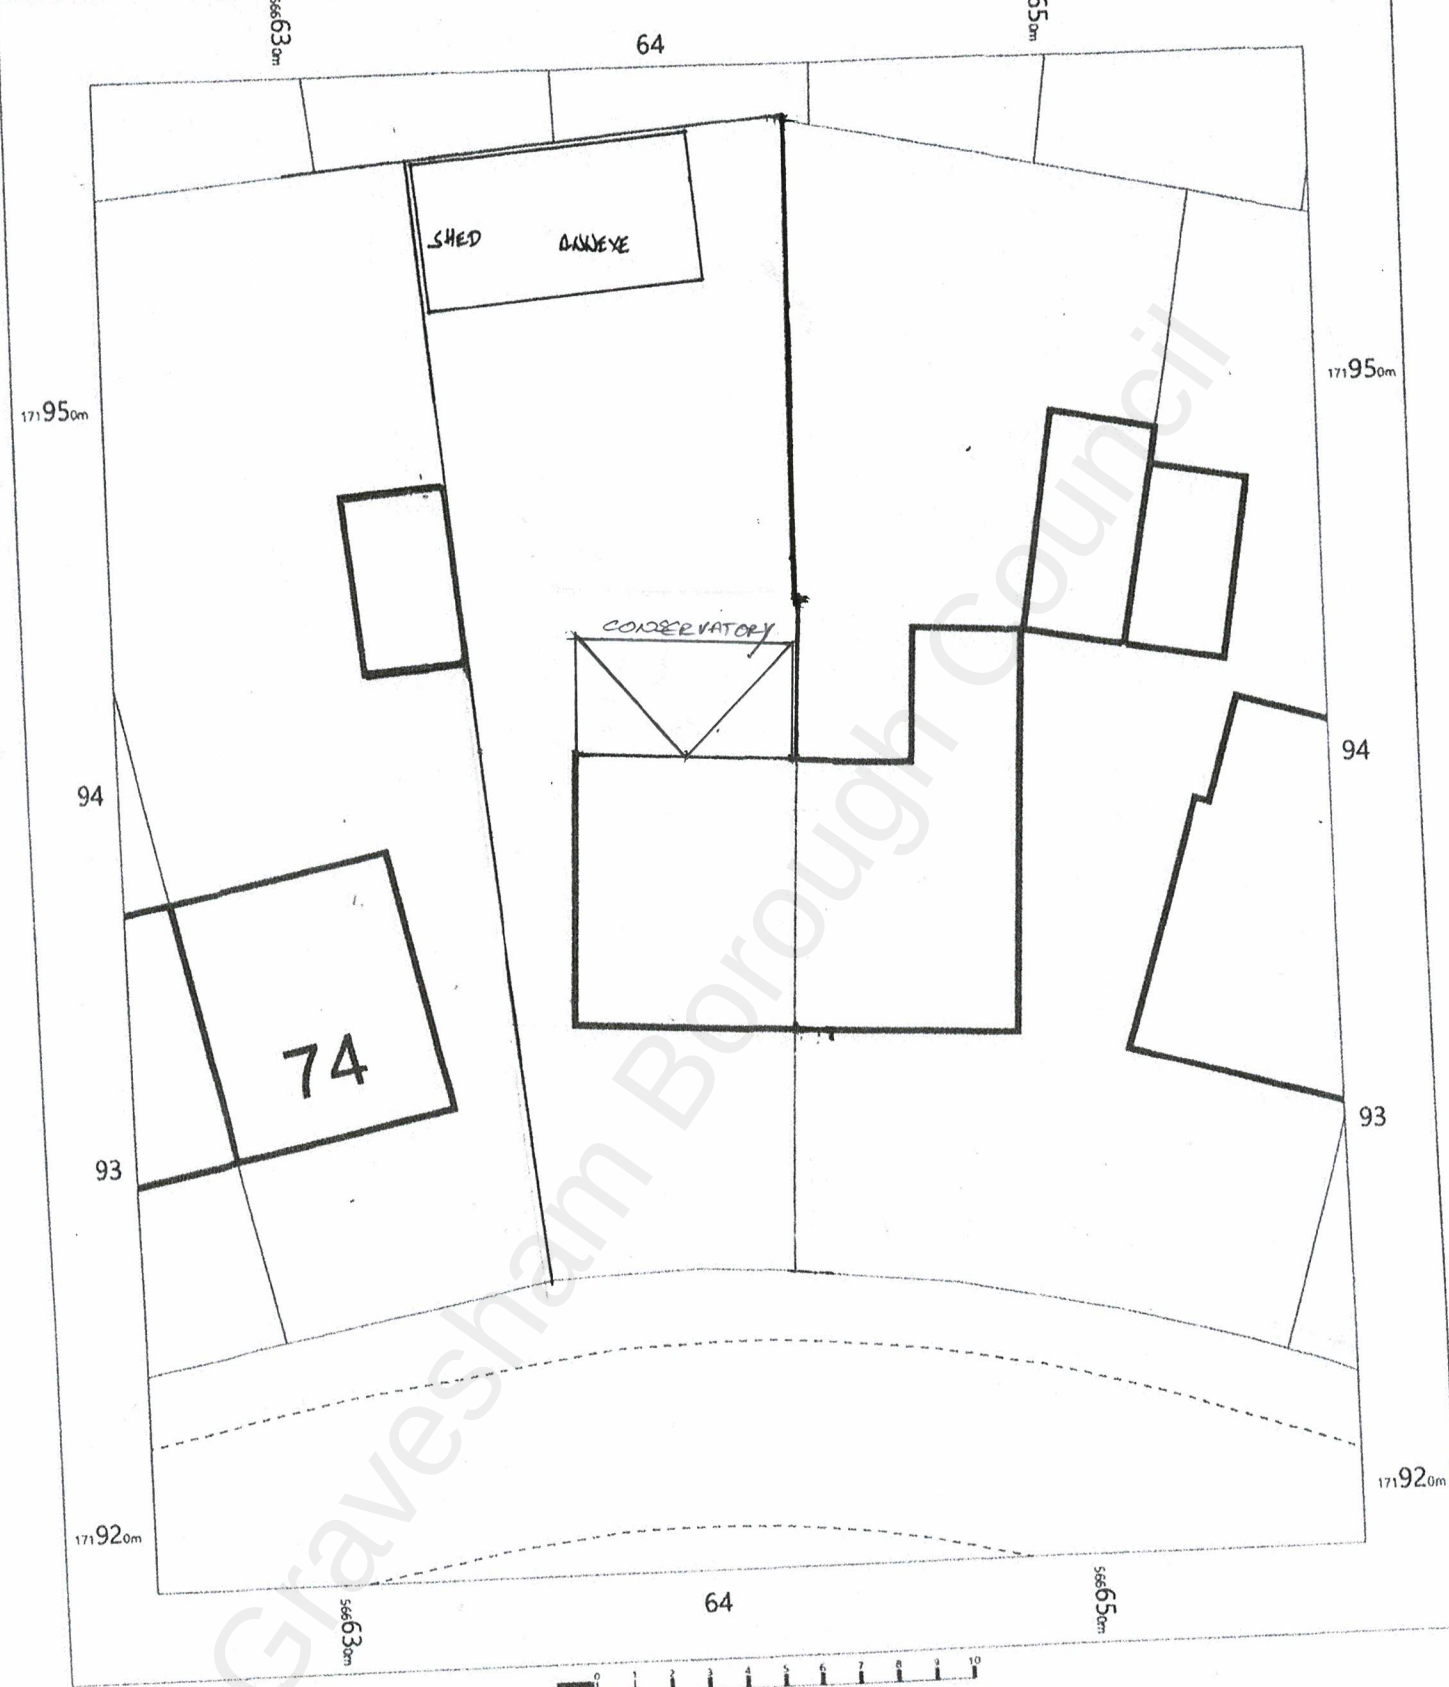

EXISTING Block PLAN 72 CLIPPER CRESENT RVP GRAVESEND

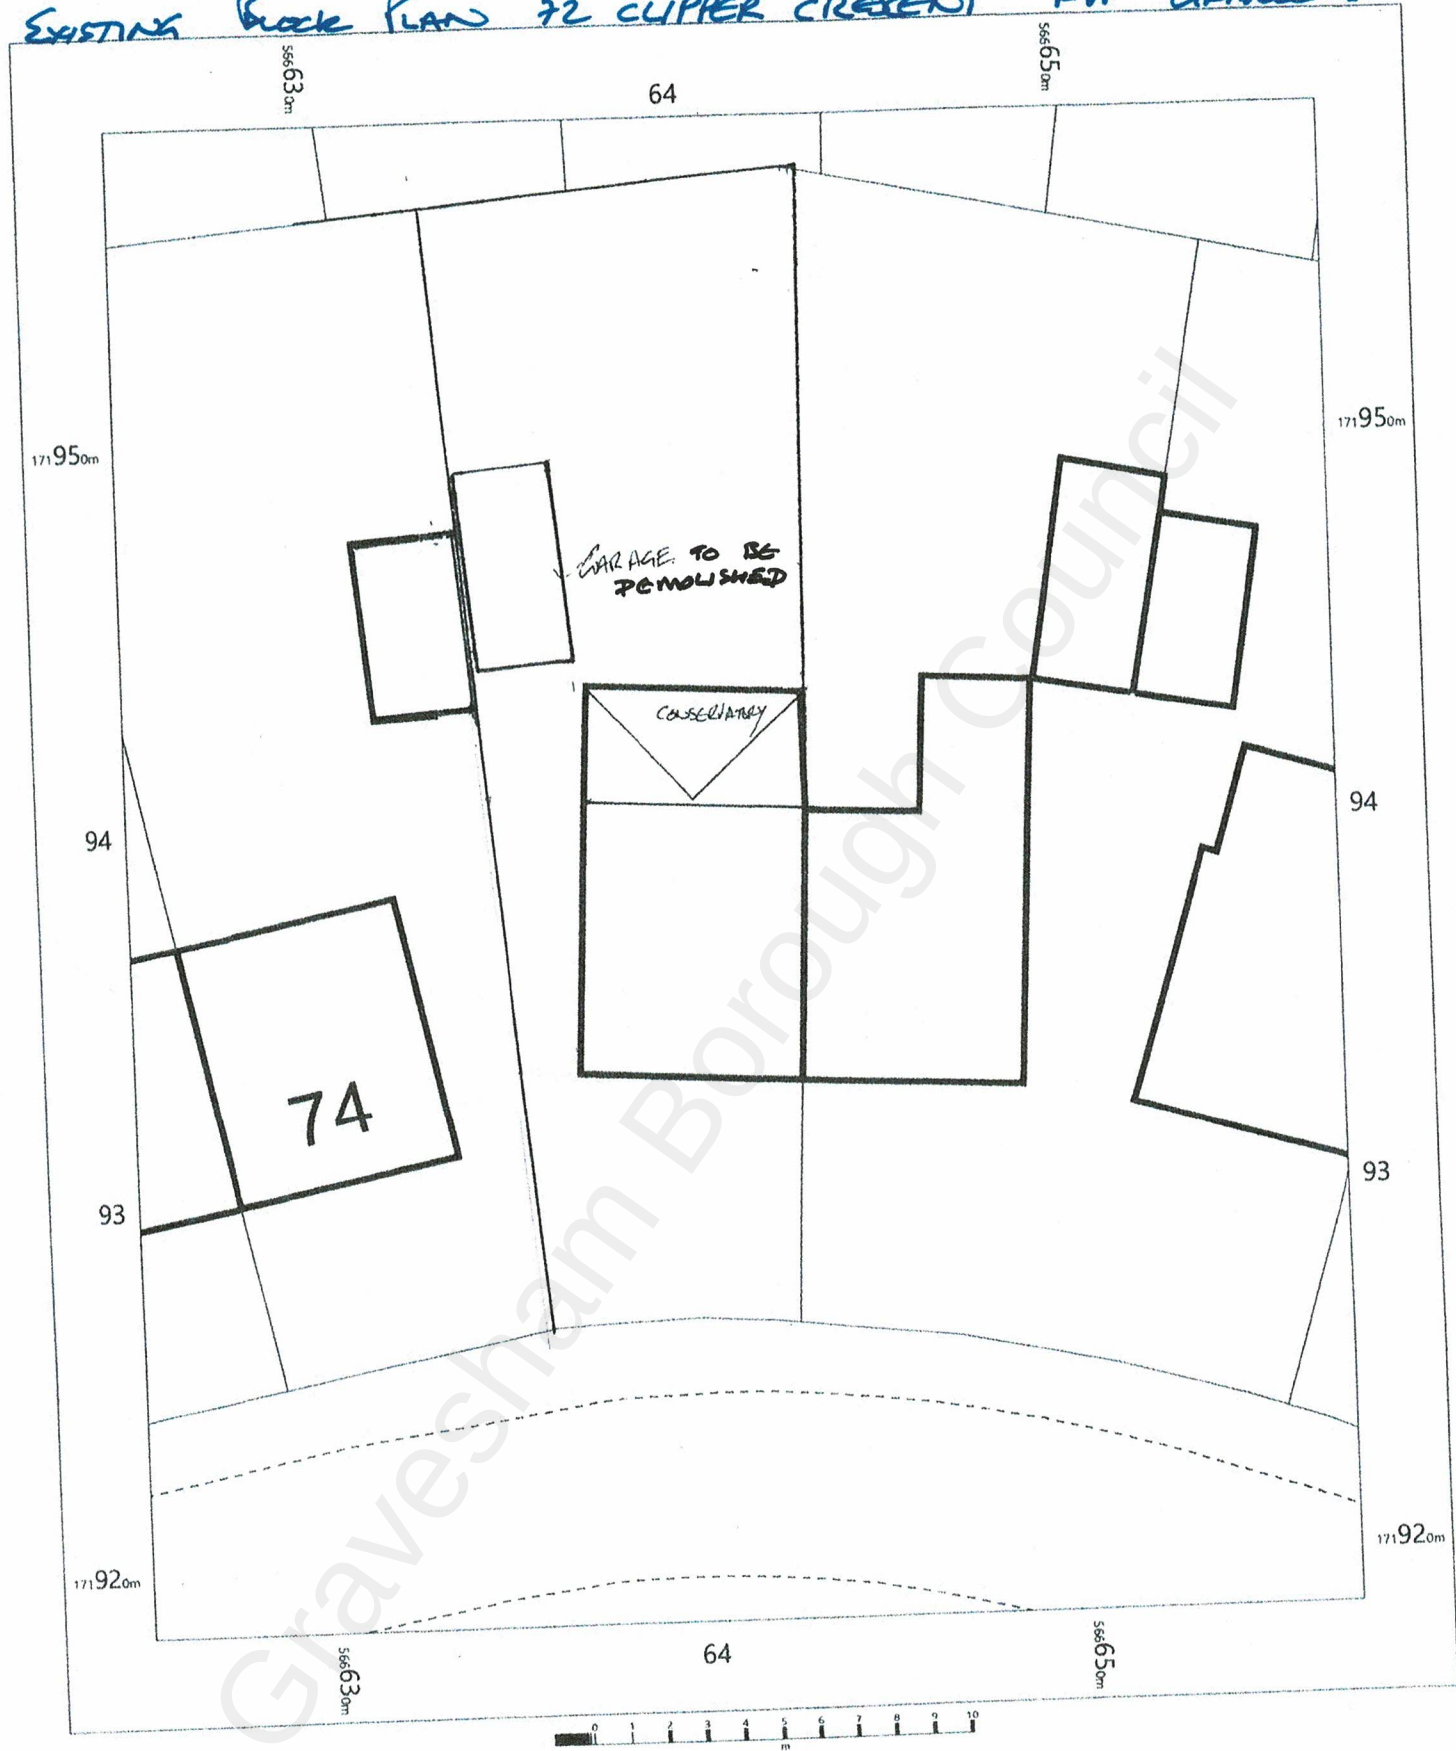

OS MasterMap 1250/2500/10000 scale
Thursday, February 18, 2021, ID: CM-00939933
www.centremapslive.co.uk

1:200 scale print at A4, Centre: 566641 E, 171939 N

© Crown Copyright Ordnance Survey. Licence no. 100019980

