

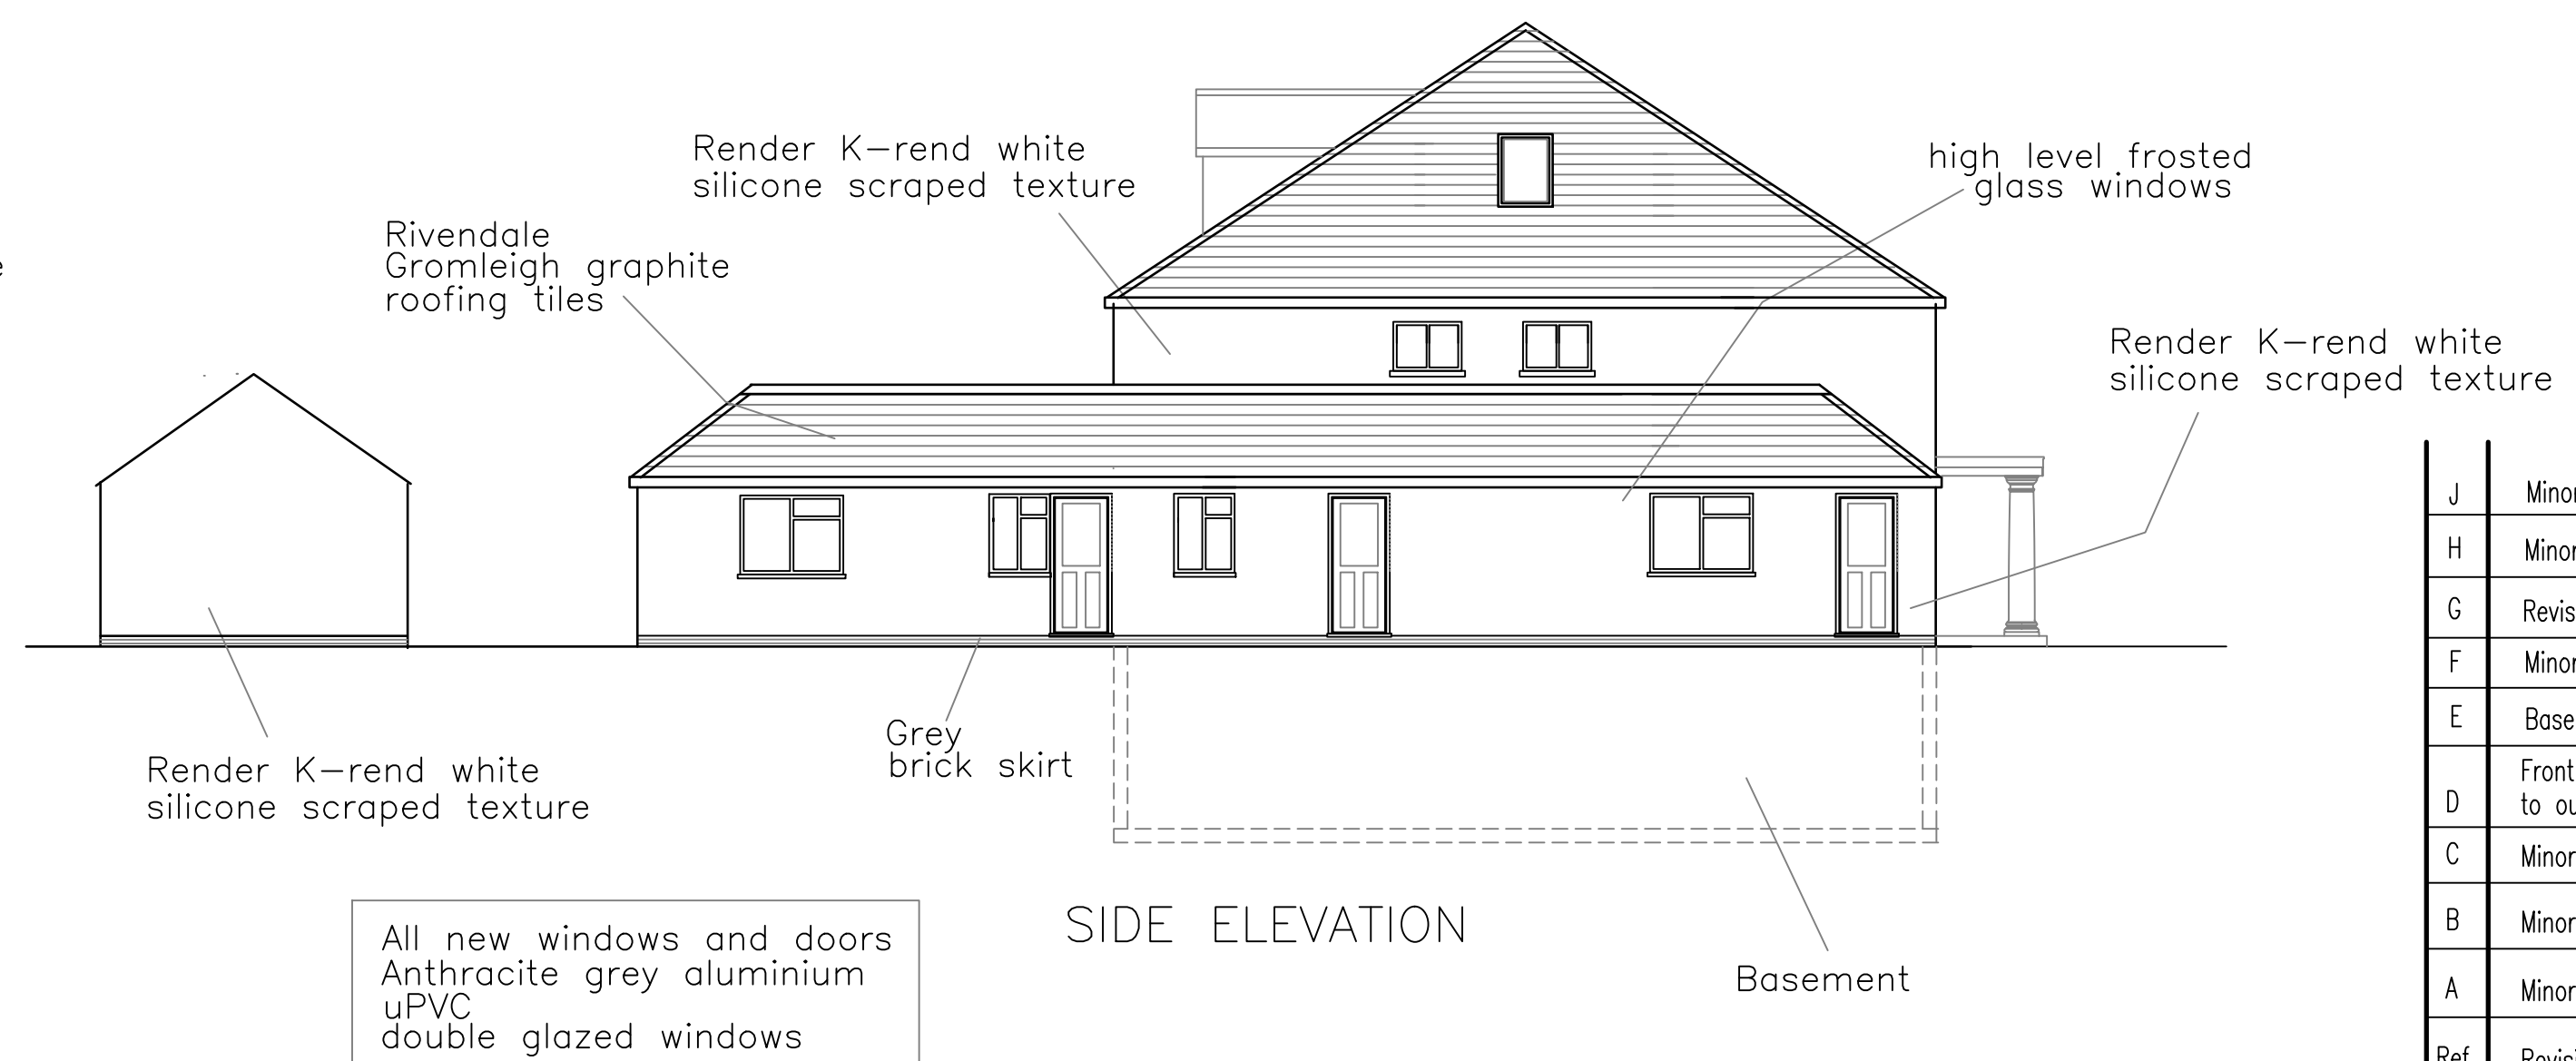
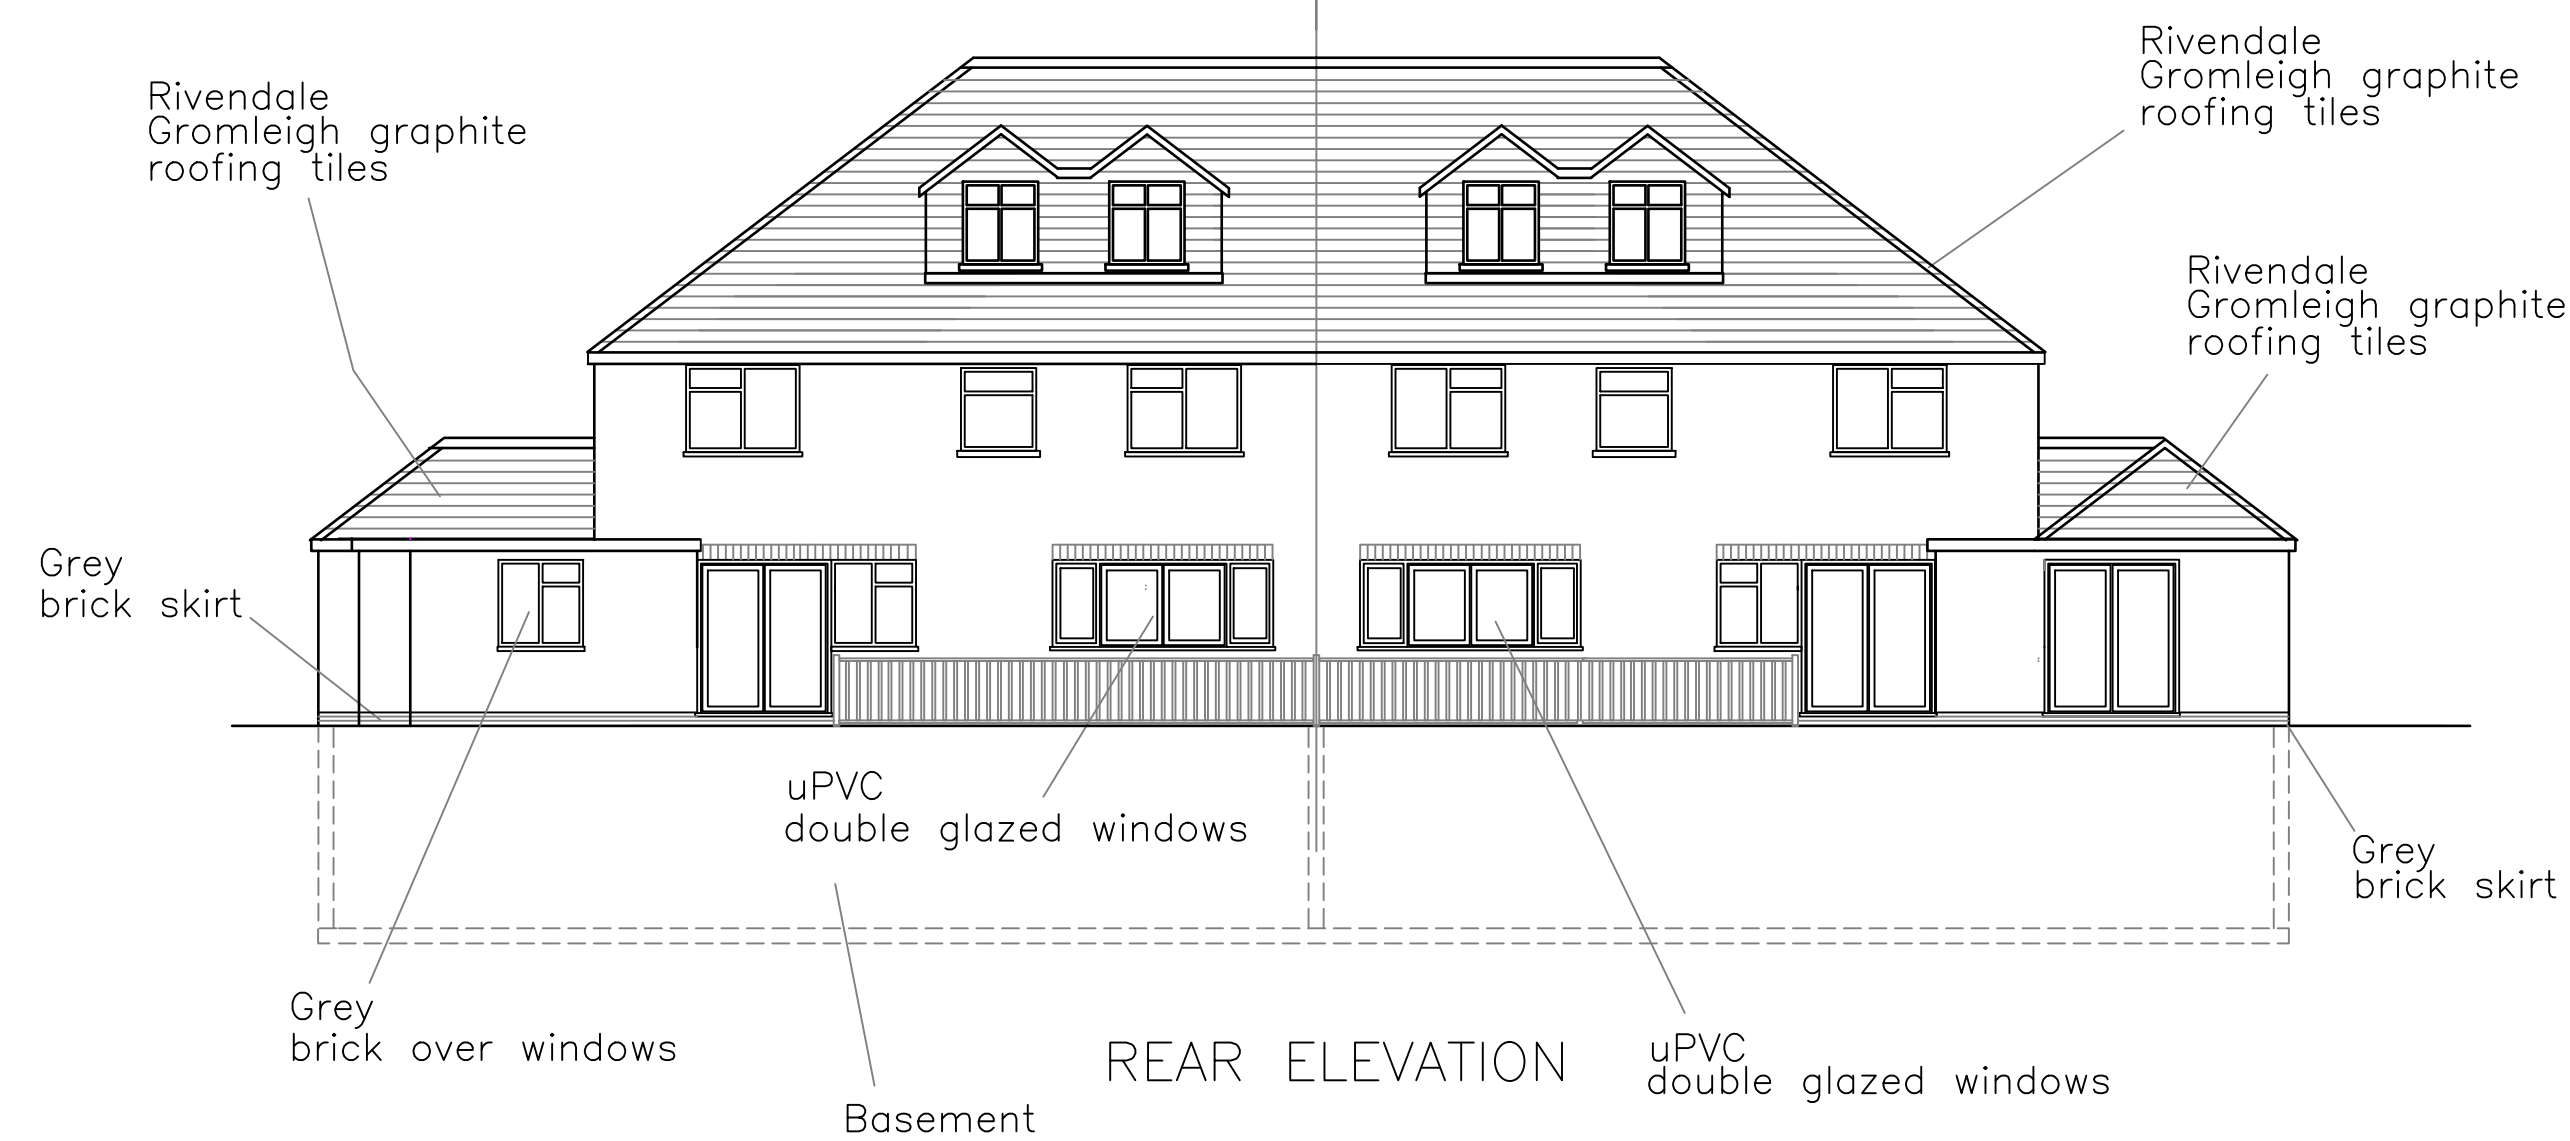


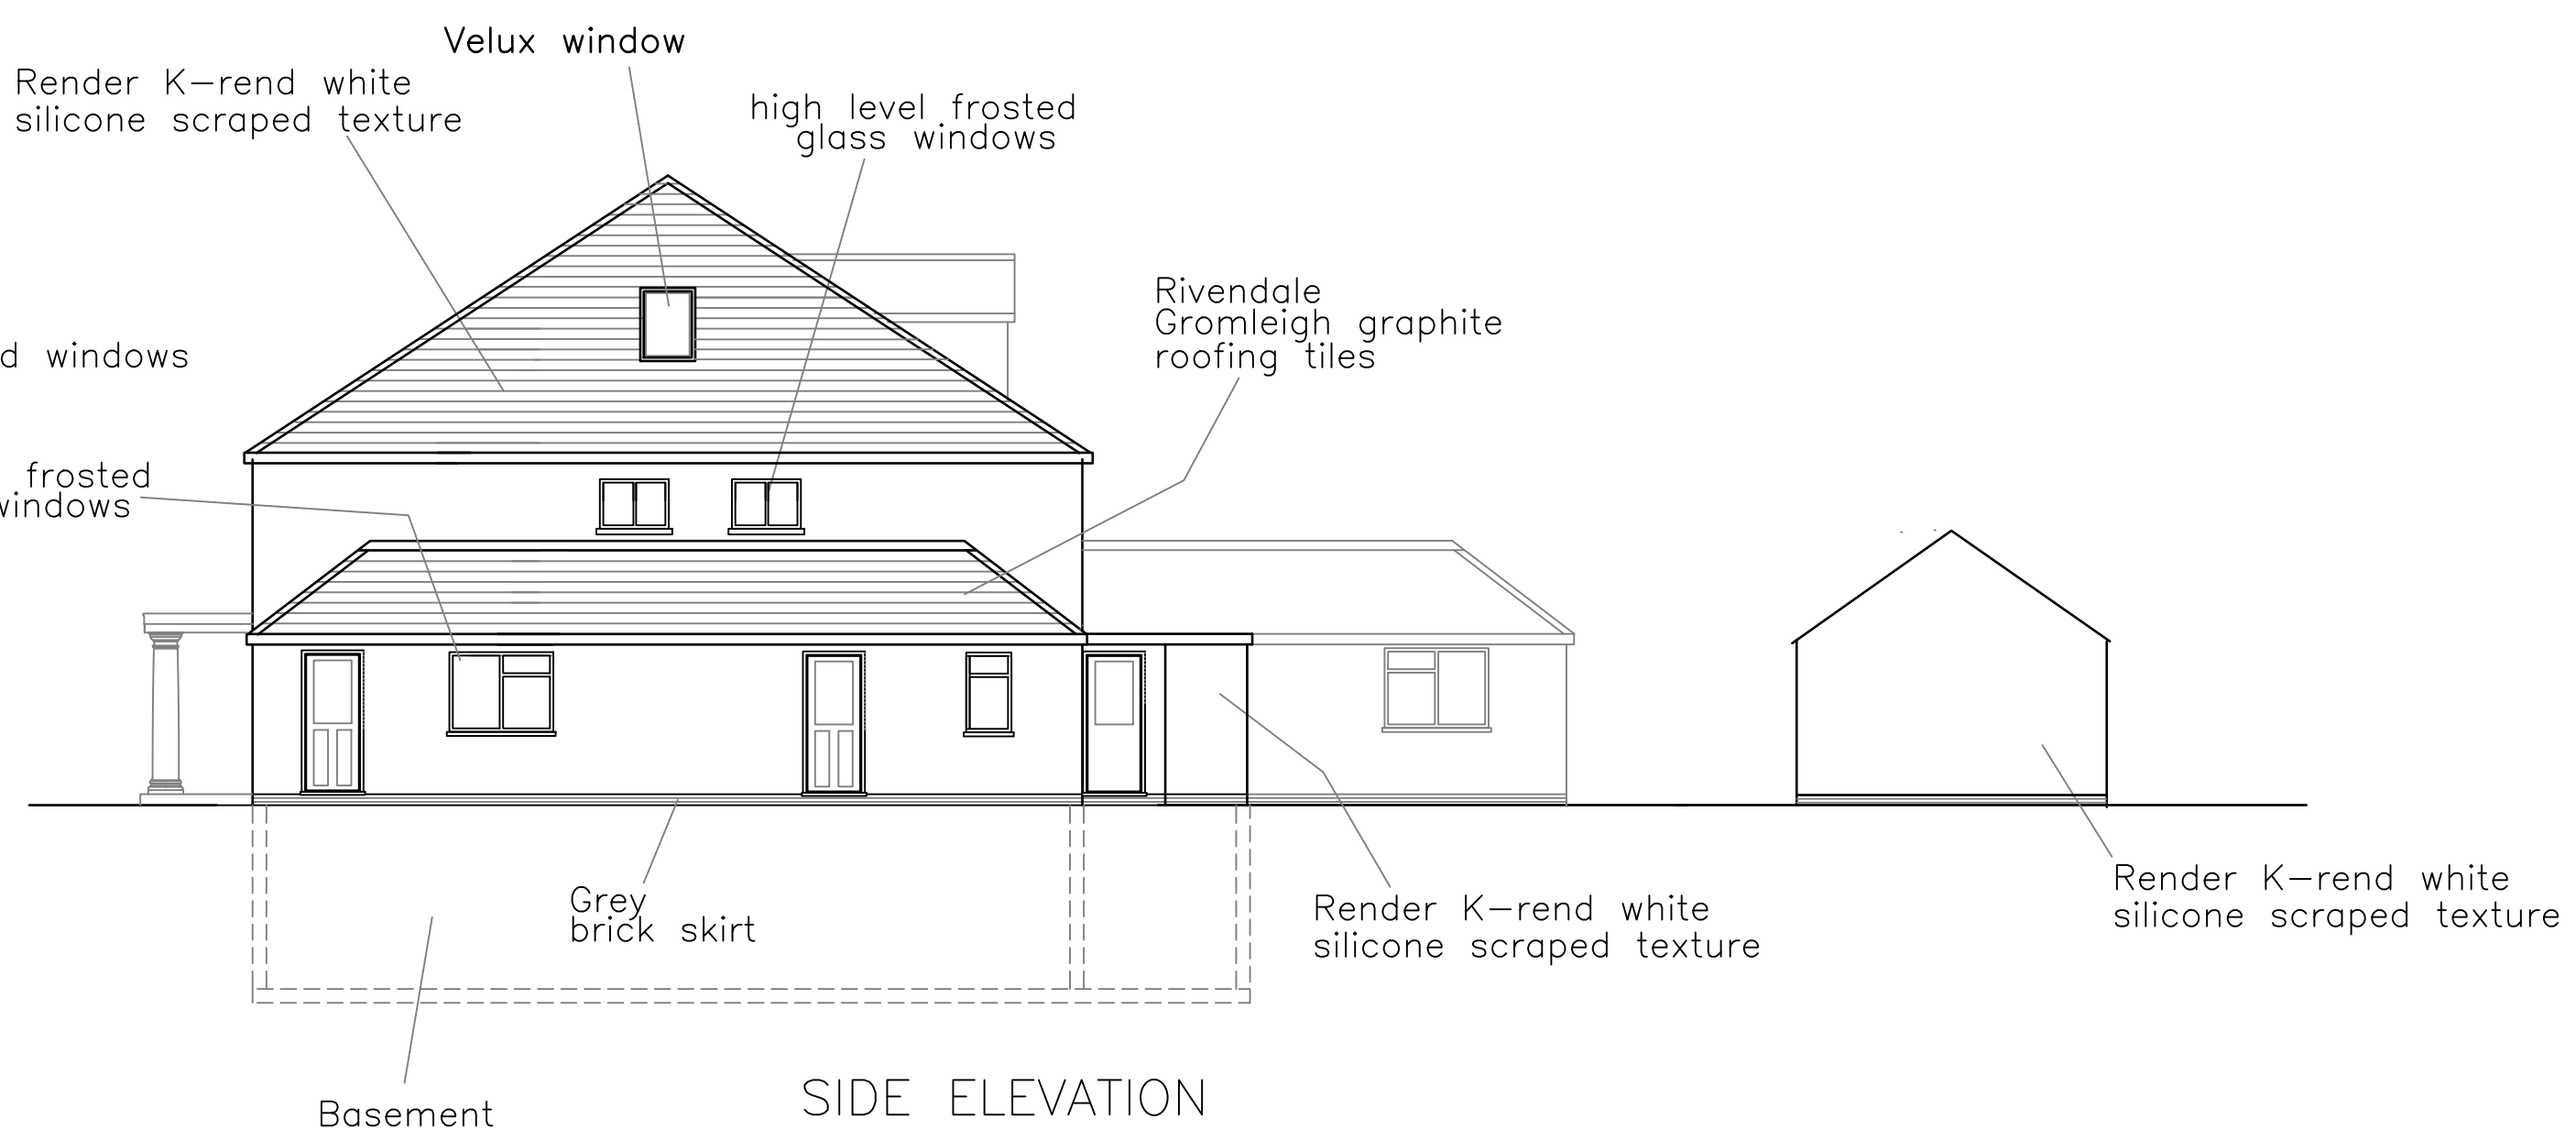

All new windows and doors
Anthracite grey aluminium
uPVC double glazed windows

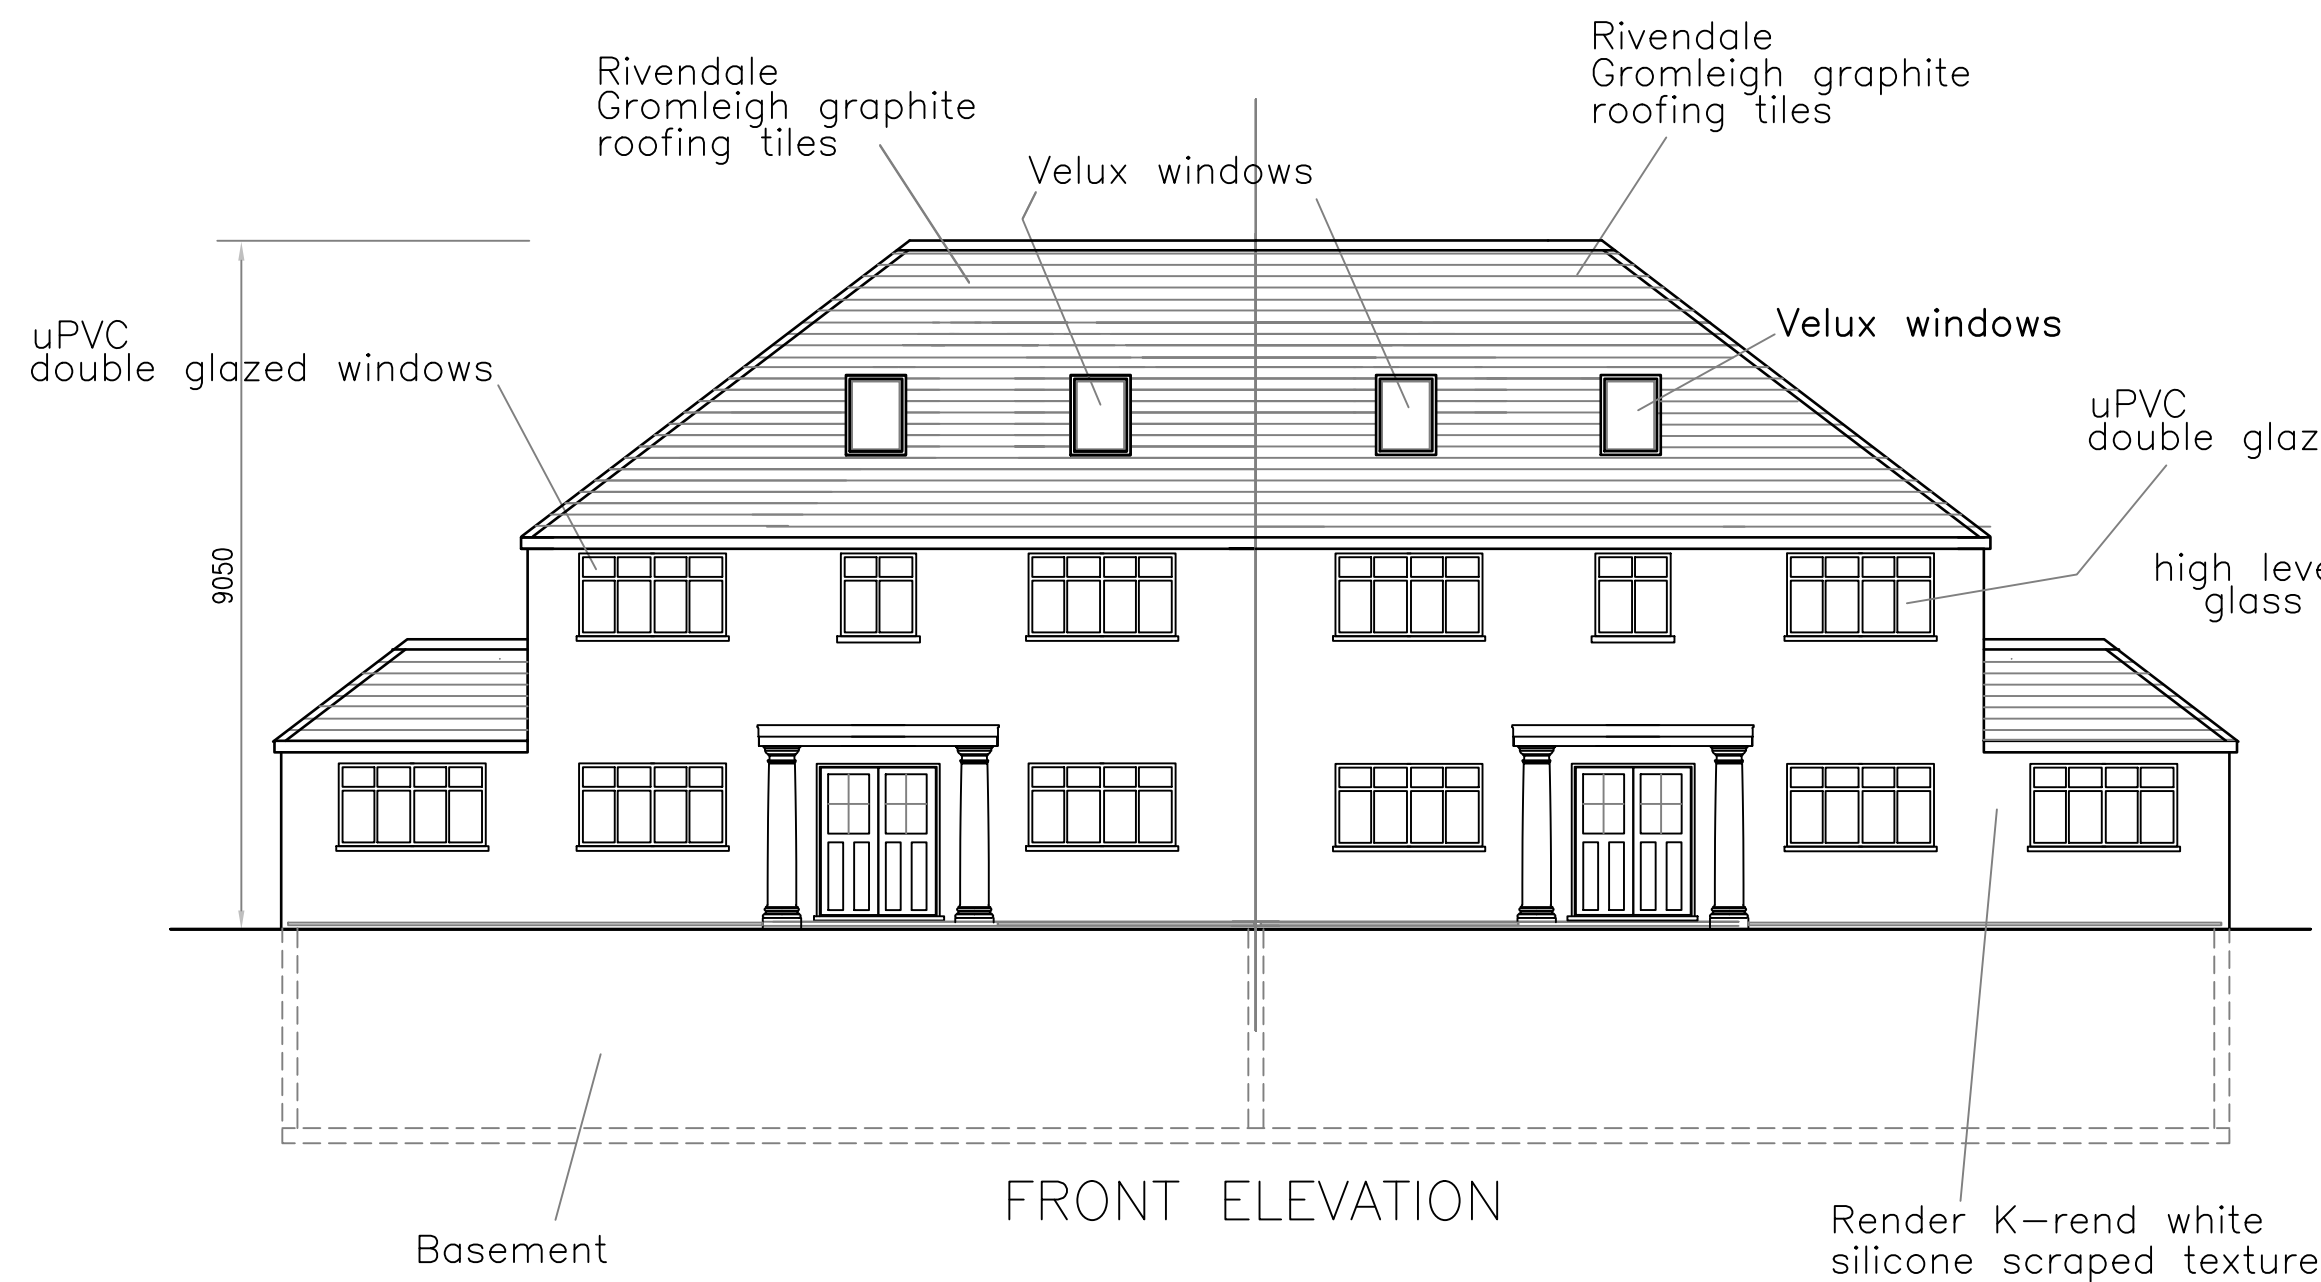

J	Minor revisions	6/1/25	GDM
H	Minor revisions	3/10/24	GDM
G	Revised layout	15/9/24	GDM
F	Minor revisions	28/3/24	GDM
E	Basement added	22/3/24	GDM
D	Front dormers & connection to outbuildings removed	13/6/22	GDM
C	Minor revisions	16/2/22	GDM
B	Minor revisions	1/2/22	GDM
A	Minor revisions	7/11/21	GDM
Ref.	Revision	Date	By

© All rights reserved. No part of this drawing may be reproduced or transmitted in any form by any means without written permission of the copyright holder.

Project		
377 SINGLEWELL ROAD GRAVESEND KENT		
Drawing		
PLANNING DRAWING ELEVATIONS		
Scale	1:100	Date
Drawn By	GDM	10/10/21
Designed By		
Checked By		
Drawing number		J
JC/21/02		