



NOTES:
All dimensions must be checked on site and not scaled from this drawing.

PROPOSED GROUND FLOOR

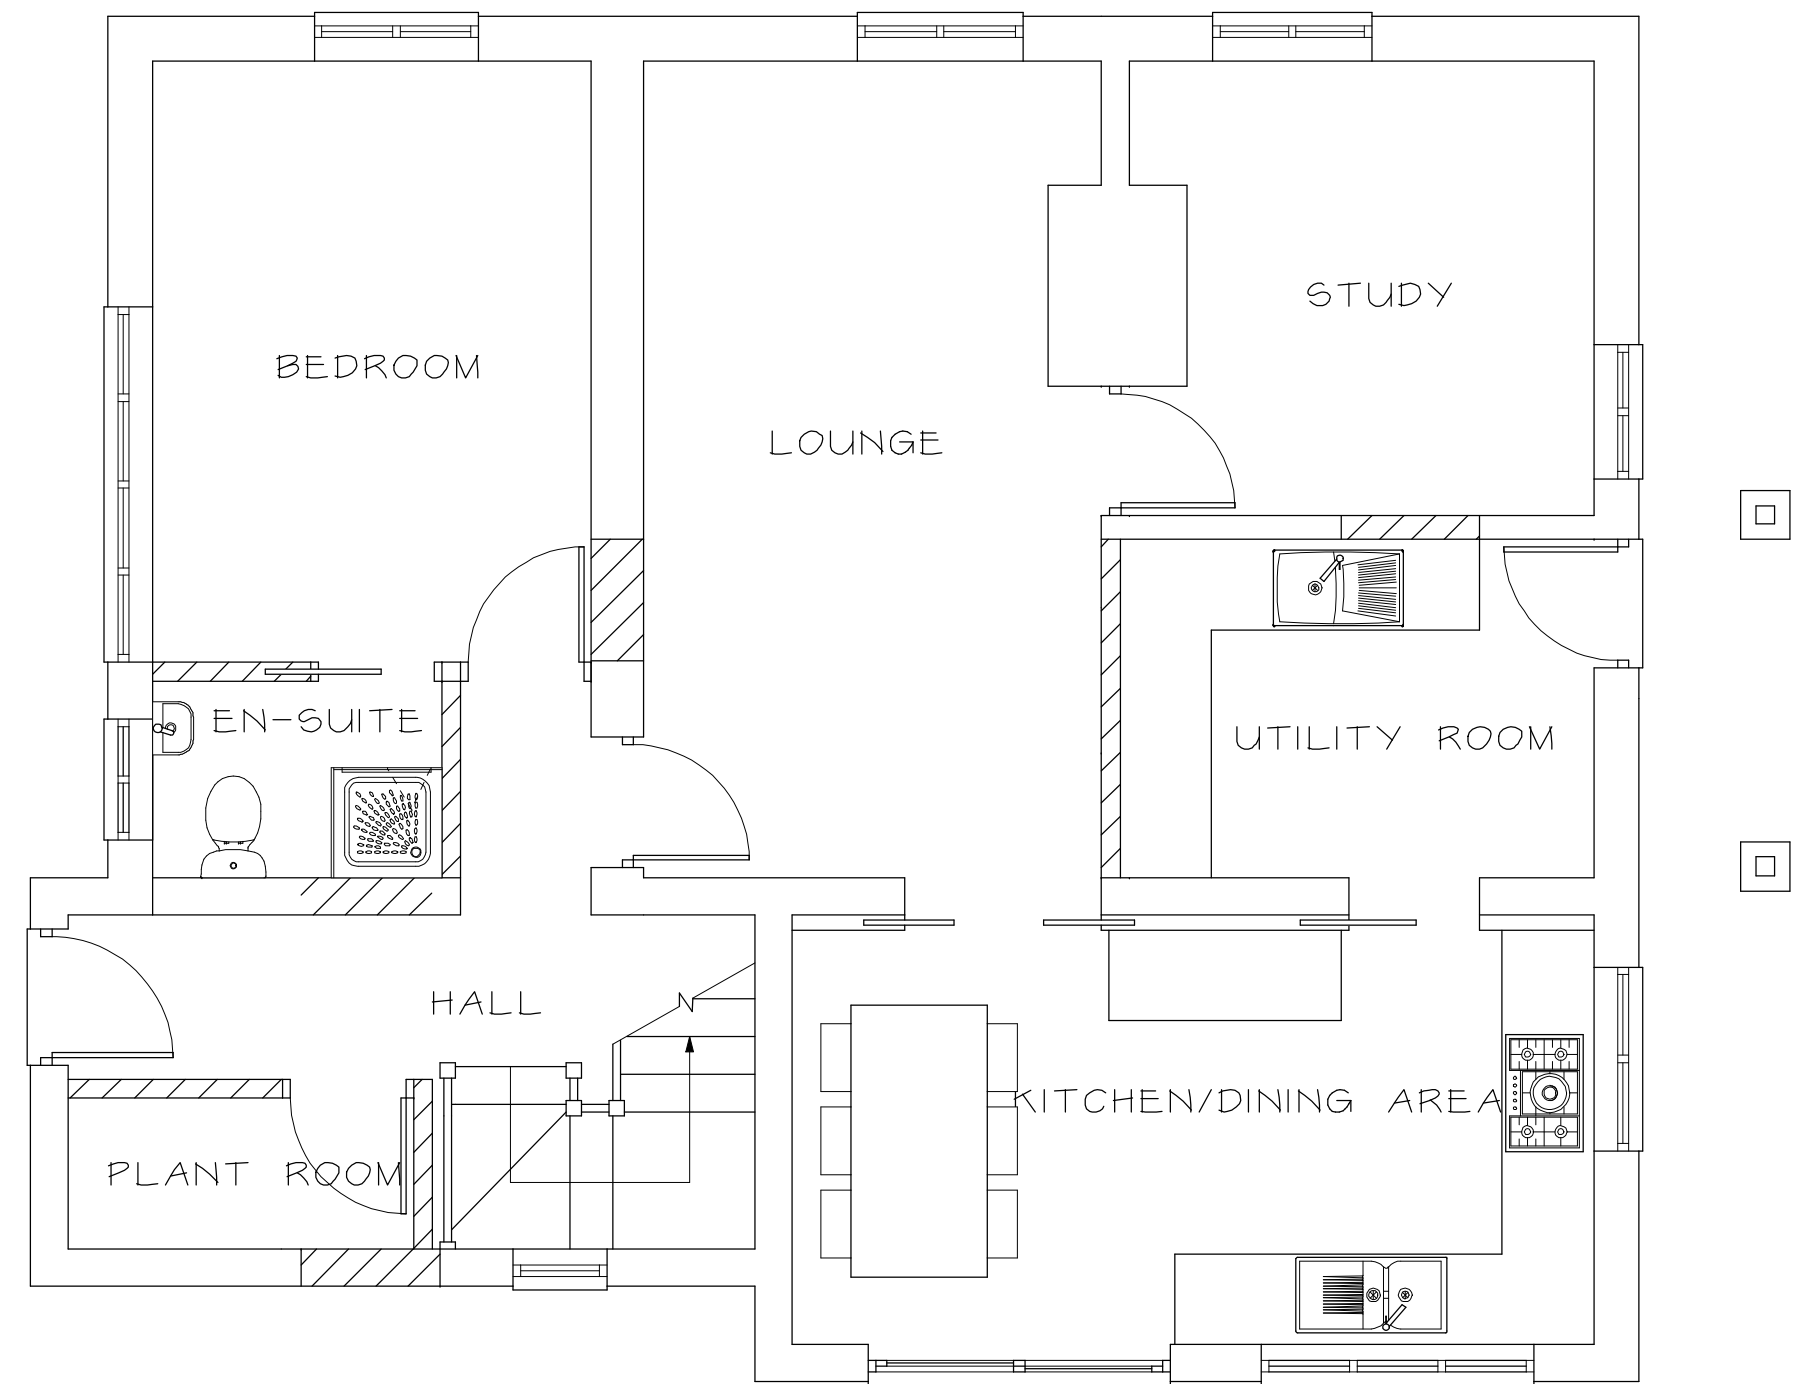

PROPOSED FIRST FLOOR

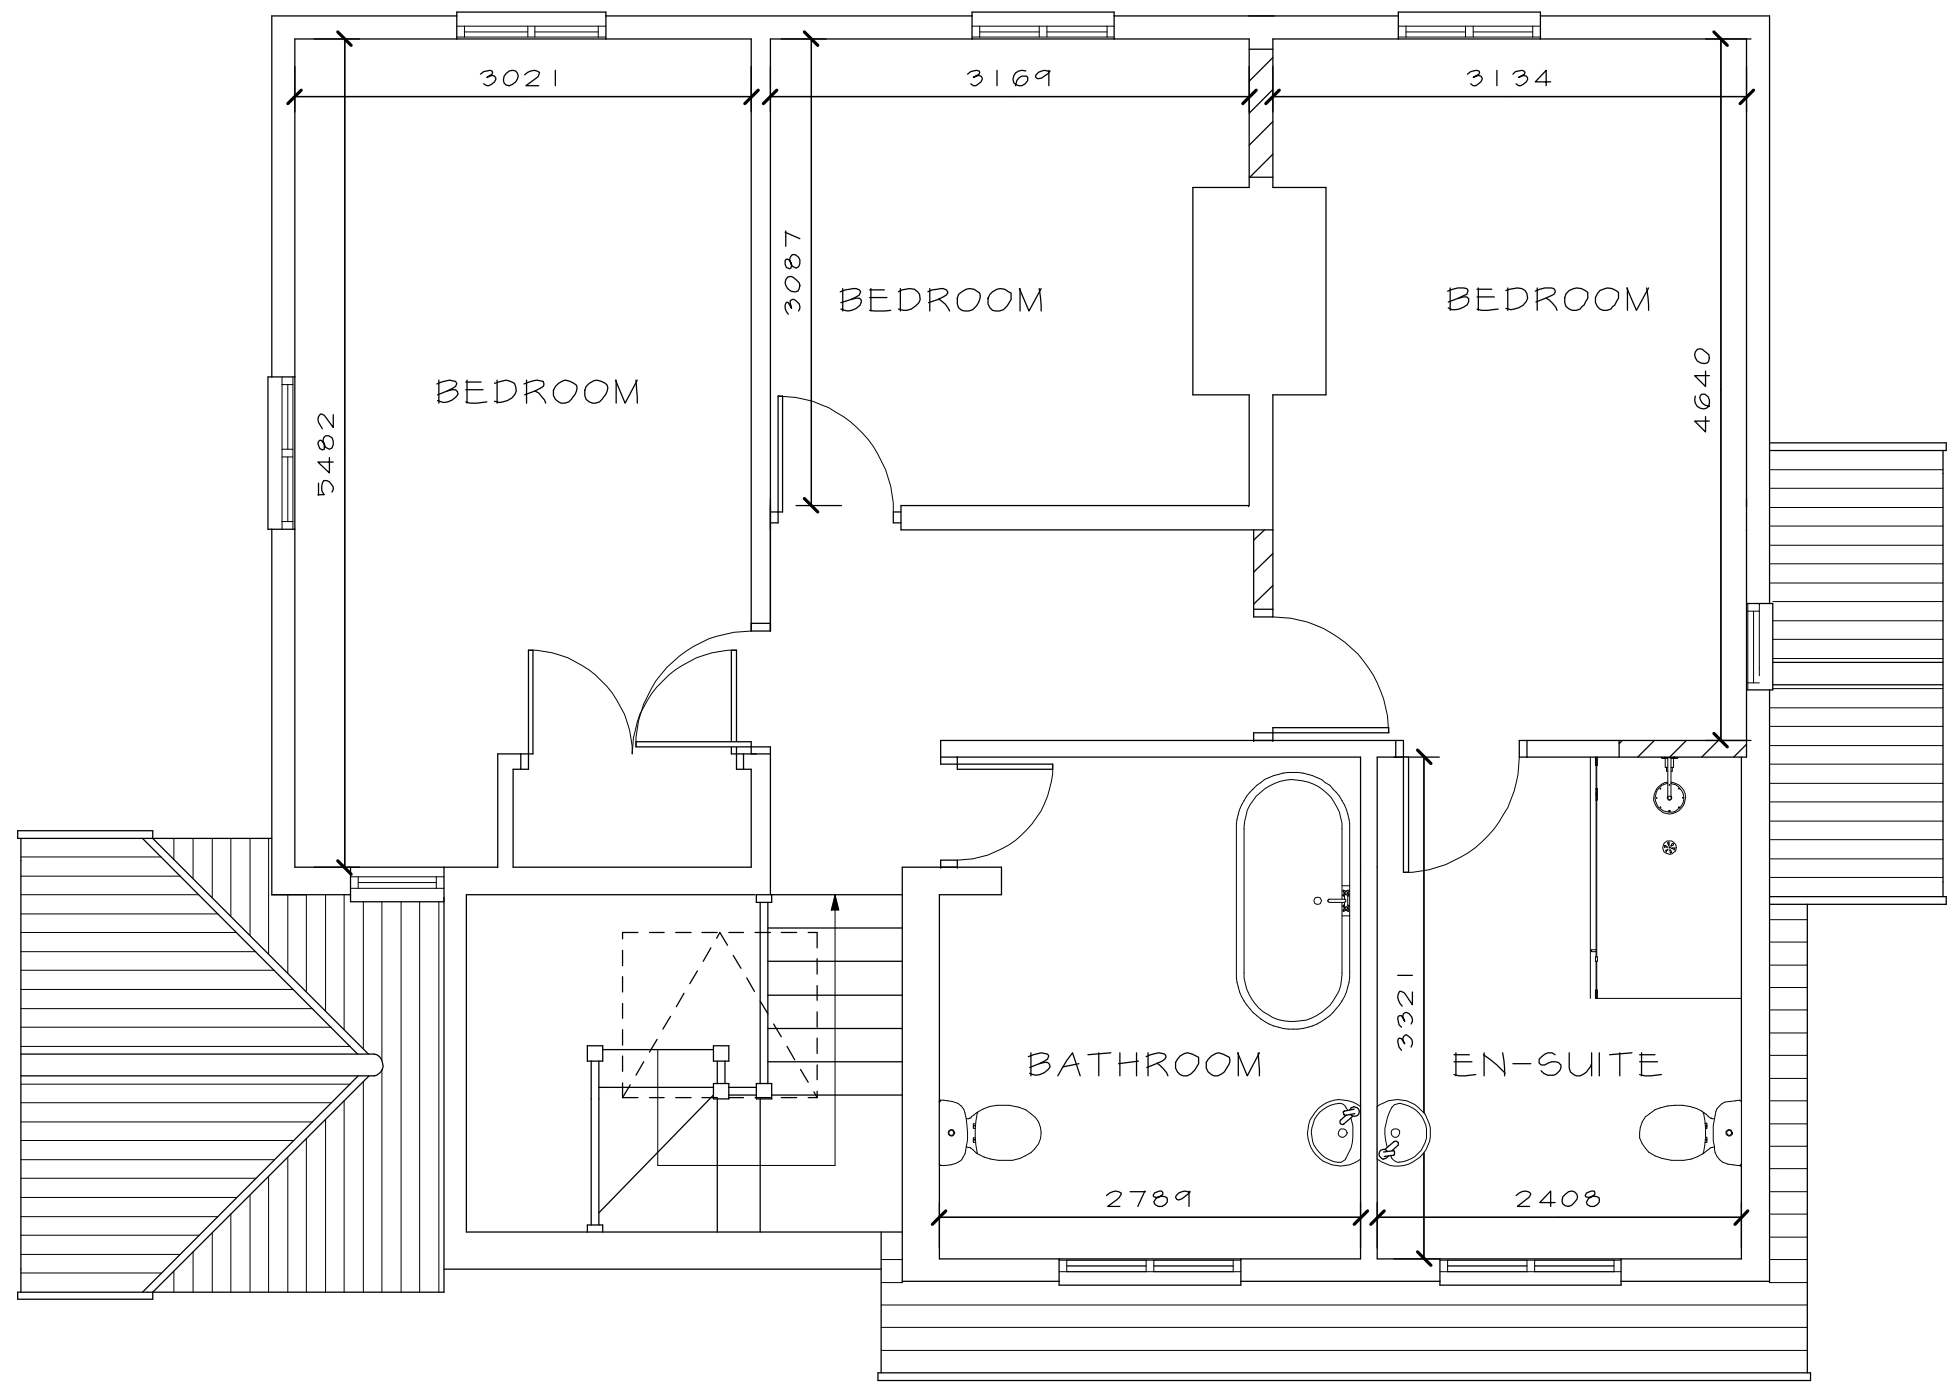

PROPOSED SECTION



A	-	-
	Date	Revisions

copyright

Progetto

Architectural Planning and Design Services

Nick McAdam

07550 434487

nick@progettodesignbuild.co.uk

www.progettodesignbuild.co.uk

Client
LES DICKENS

Job Title
EARL HOUSE
PRIESTWOOD ROAD
MEOPHAM
DA13 0DA

Drawing Title

NEW SCHEME
PROPOSED FLOOR
PLANS AND SECTION
REV C

Scale	1:50	Sheet	A1
Date	MAR 2024	Drawn by	NM

Dwg No.	Rev.
PDS/EH/06	C

