


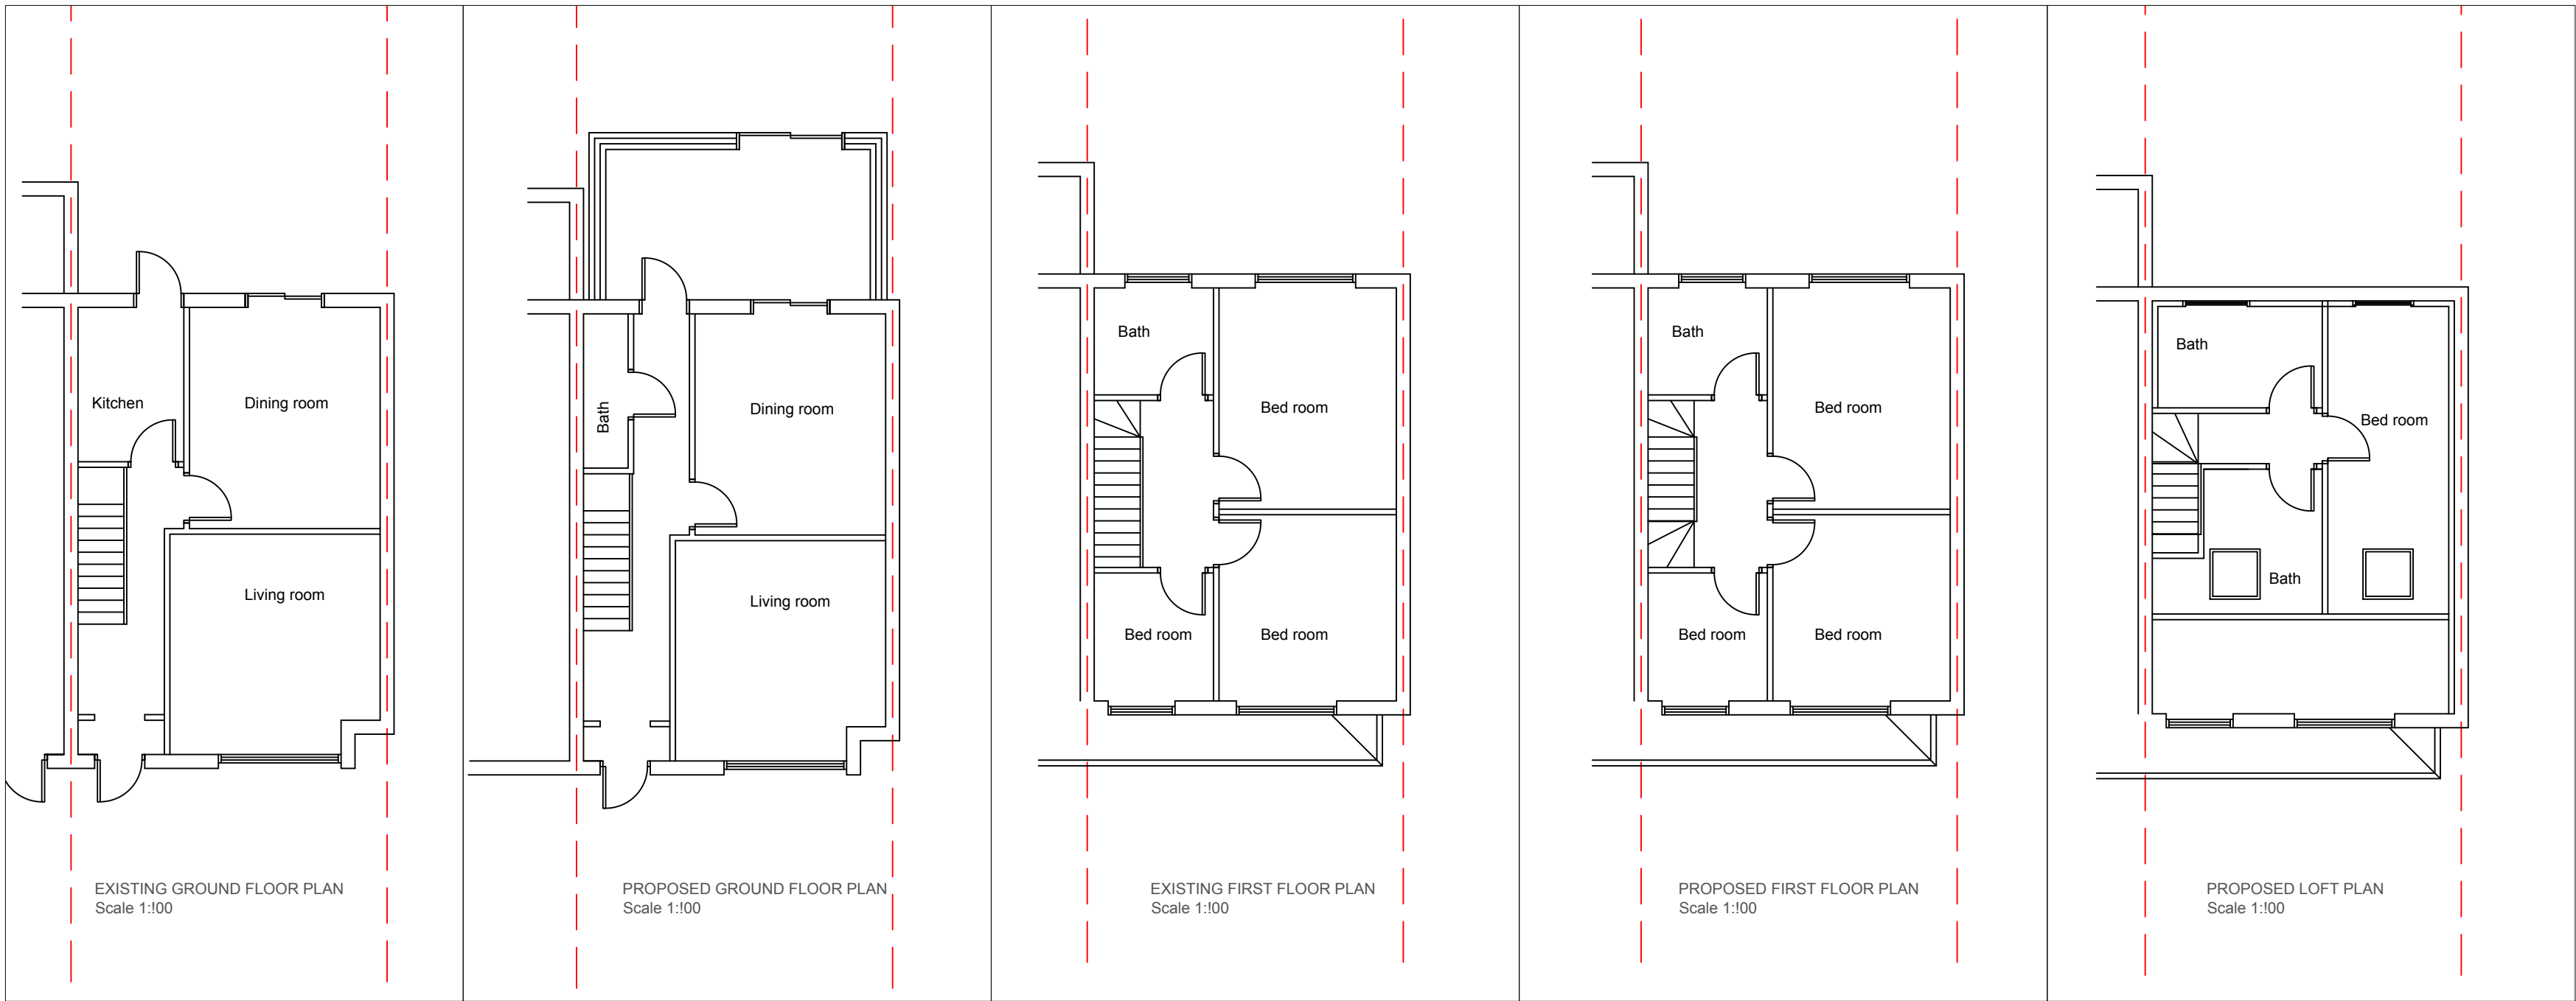

General Notes

0

5m

No.	Revision/Issue	Date

EXISTING AND PROPOSED FLOOR PLANS FOR EXTENSION AND LOFT.

Project Name and Address

99 Lamorna Avenue,
Gravesend,
DA12 5PS

Project	99 Lamorna Avenue	Sheet Ar - 01
Date	22nd May 2023	
Scale	A-2 sheet; 1:100	