



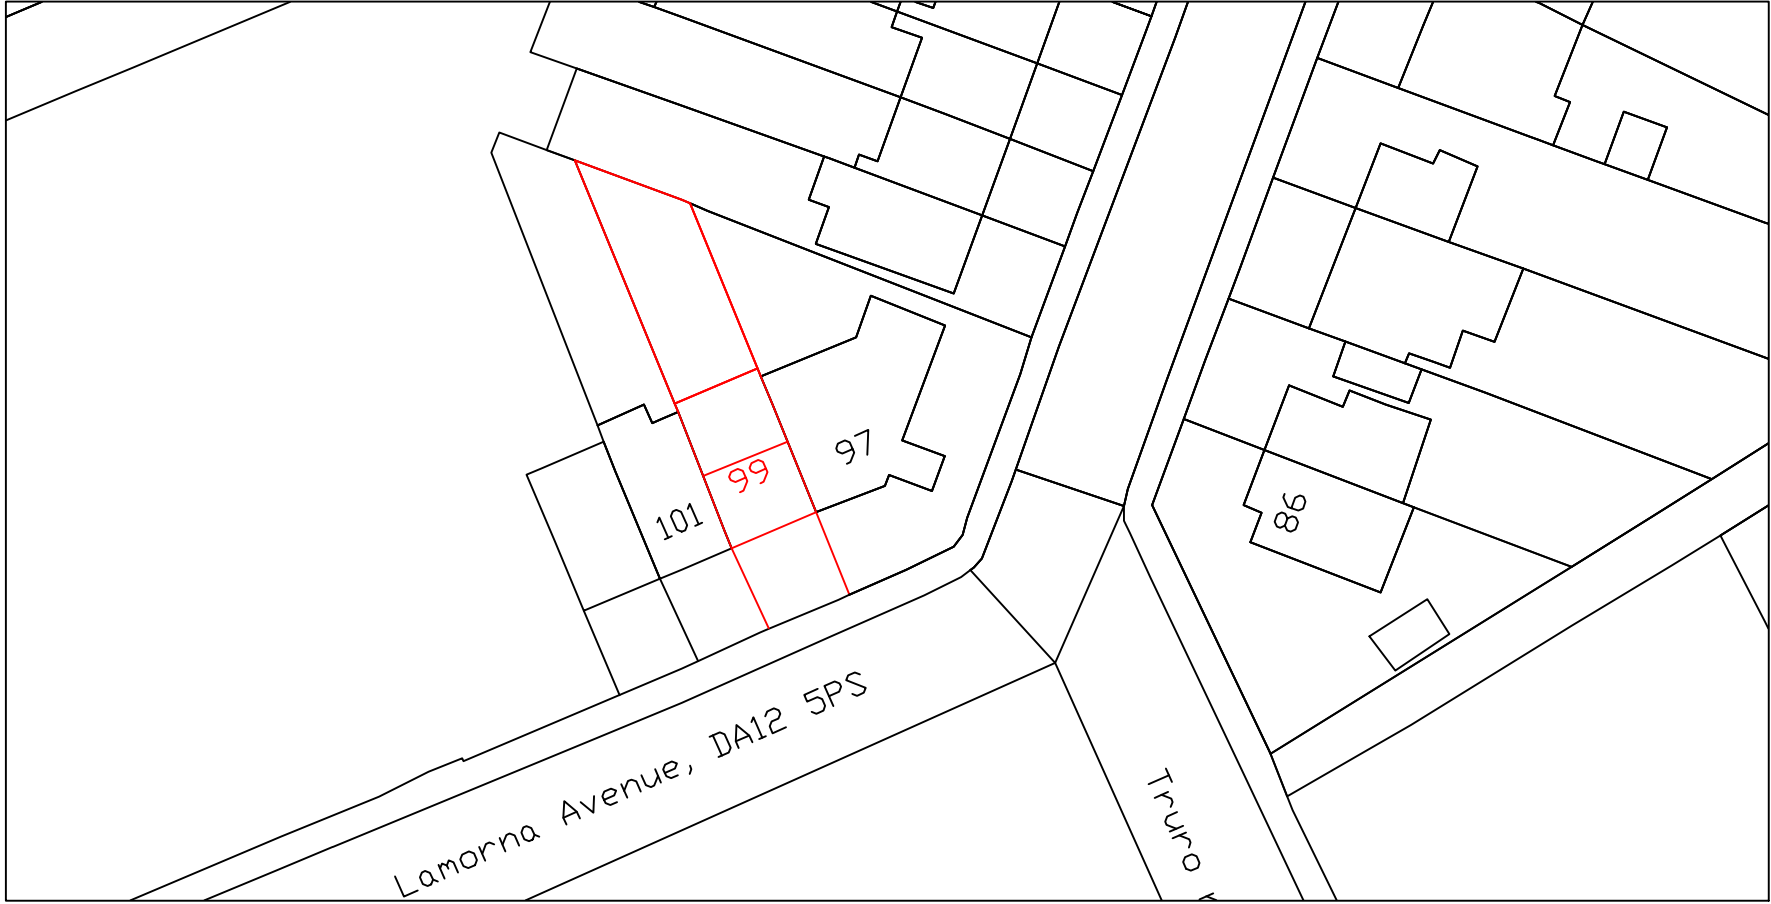

1

EXISTING BLOCK PLAN & STREET ELEVATION

1:500

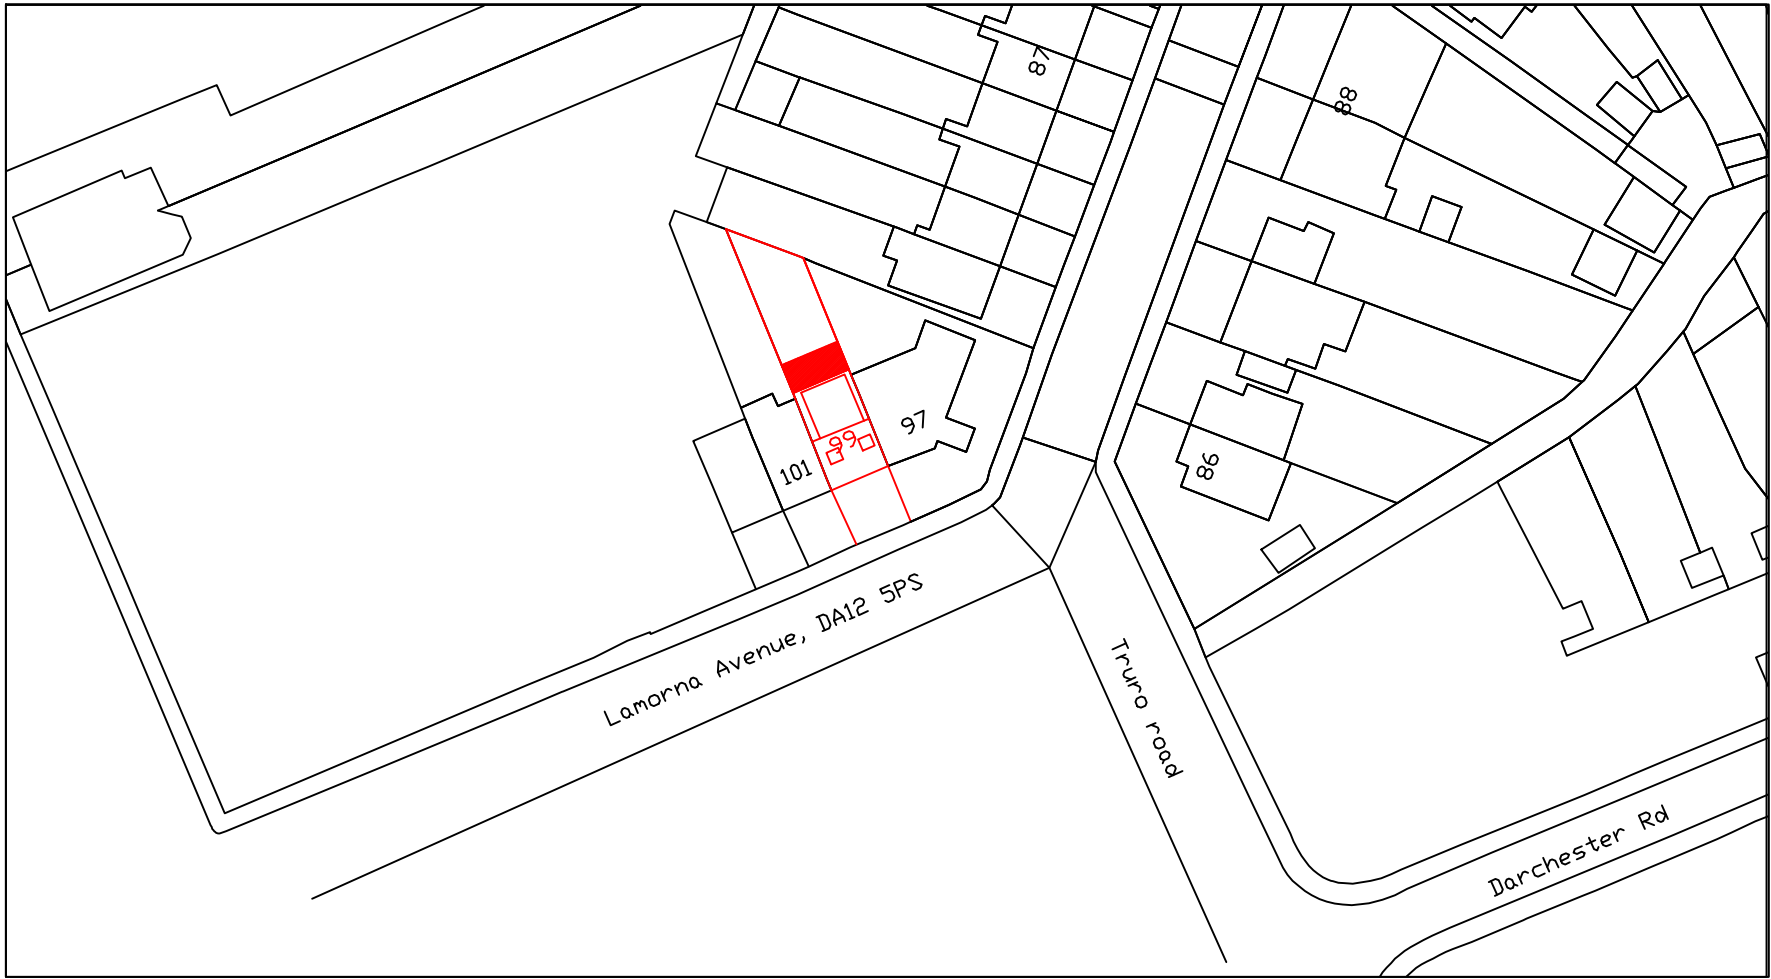

2

PROPOSED BLOCK PLAN & STREET ELEVATION

1:500

dwg

PA-02

VV-001

16.06.2021

(99 Lamorna Avenue, DA12 5PS)
EXISTING & PROPOSED SITE
PLANS

1:500 @ A3

Do not scale - Use figured dimensions only. All dimensions are approximate and should be checked on site prior to construction. Discrepancies must be reported immediately before proceeding.